CONTRACT NO. 72232

F.A.P. RTE.	SECTION	COUNTY	TOTAL SHEETS	SHEET NO.
•	••	MACOUPIN	231	136
STA. 1135+00.00		TO STA. 1136+00.00		
FED. ROAD DIST. NO.	ILLINOIS	FED. AID PROJECT		

• FAP 325 & FAP 604
•• 14R; 115RS-2; 116RS-4; 101RS-2

FINAL SURVEY NOTE BOOK	NO.	BY	DATE
SURVEYED			
PLOTTED			
TRIANGULATE			
AREAS			
AREAS CHECKED			

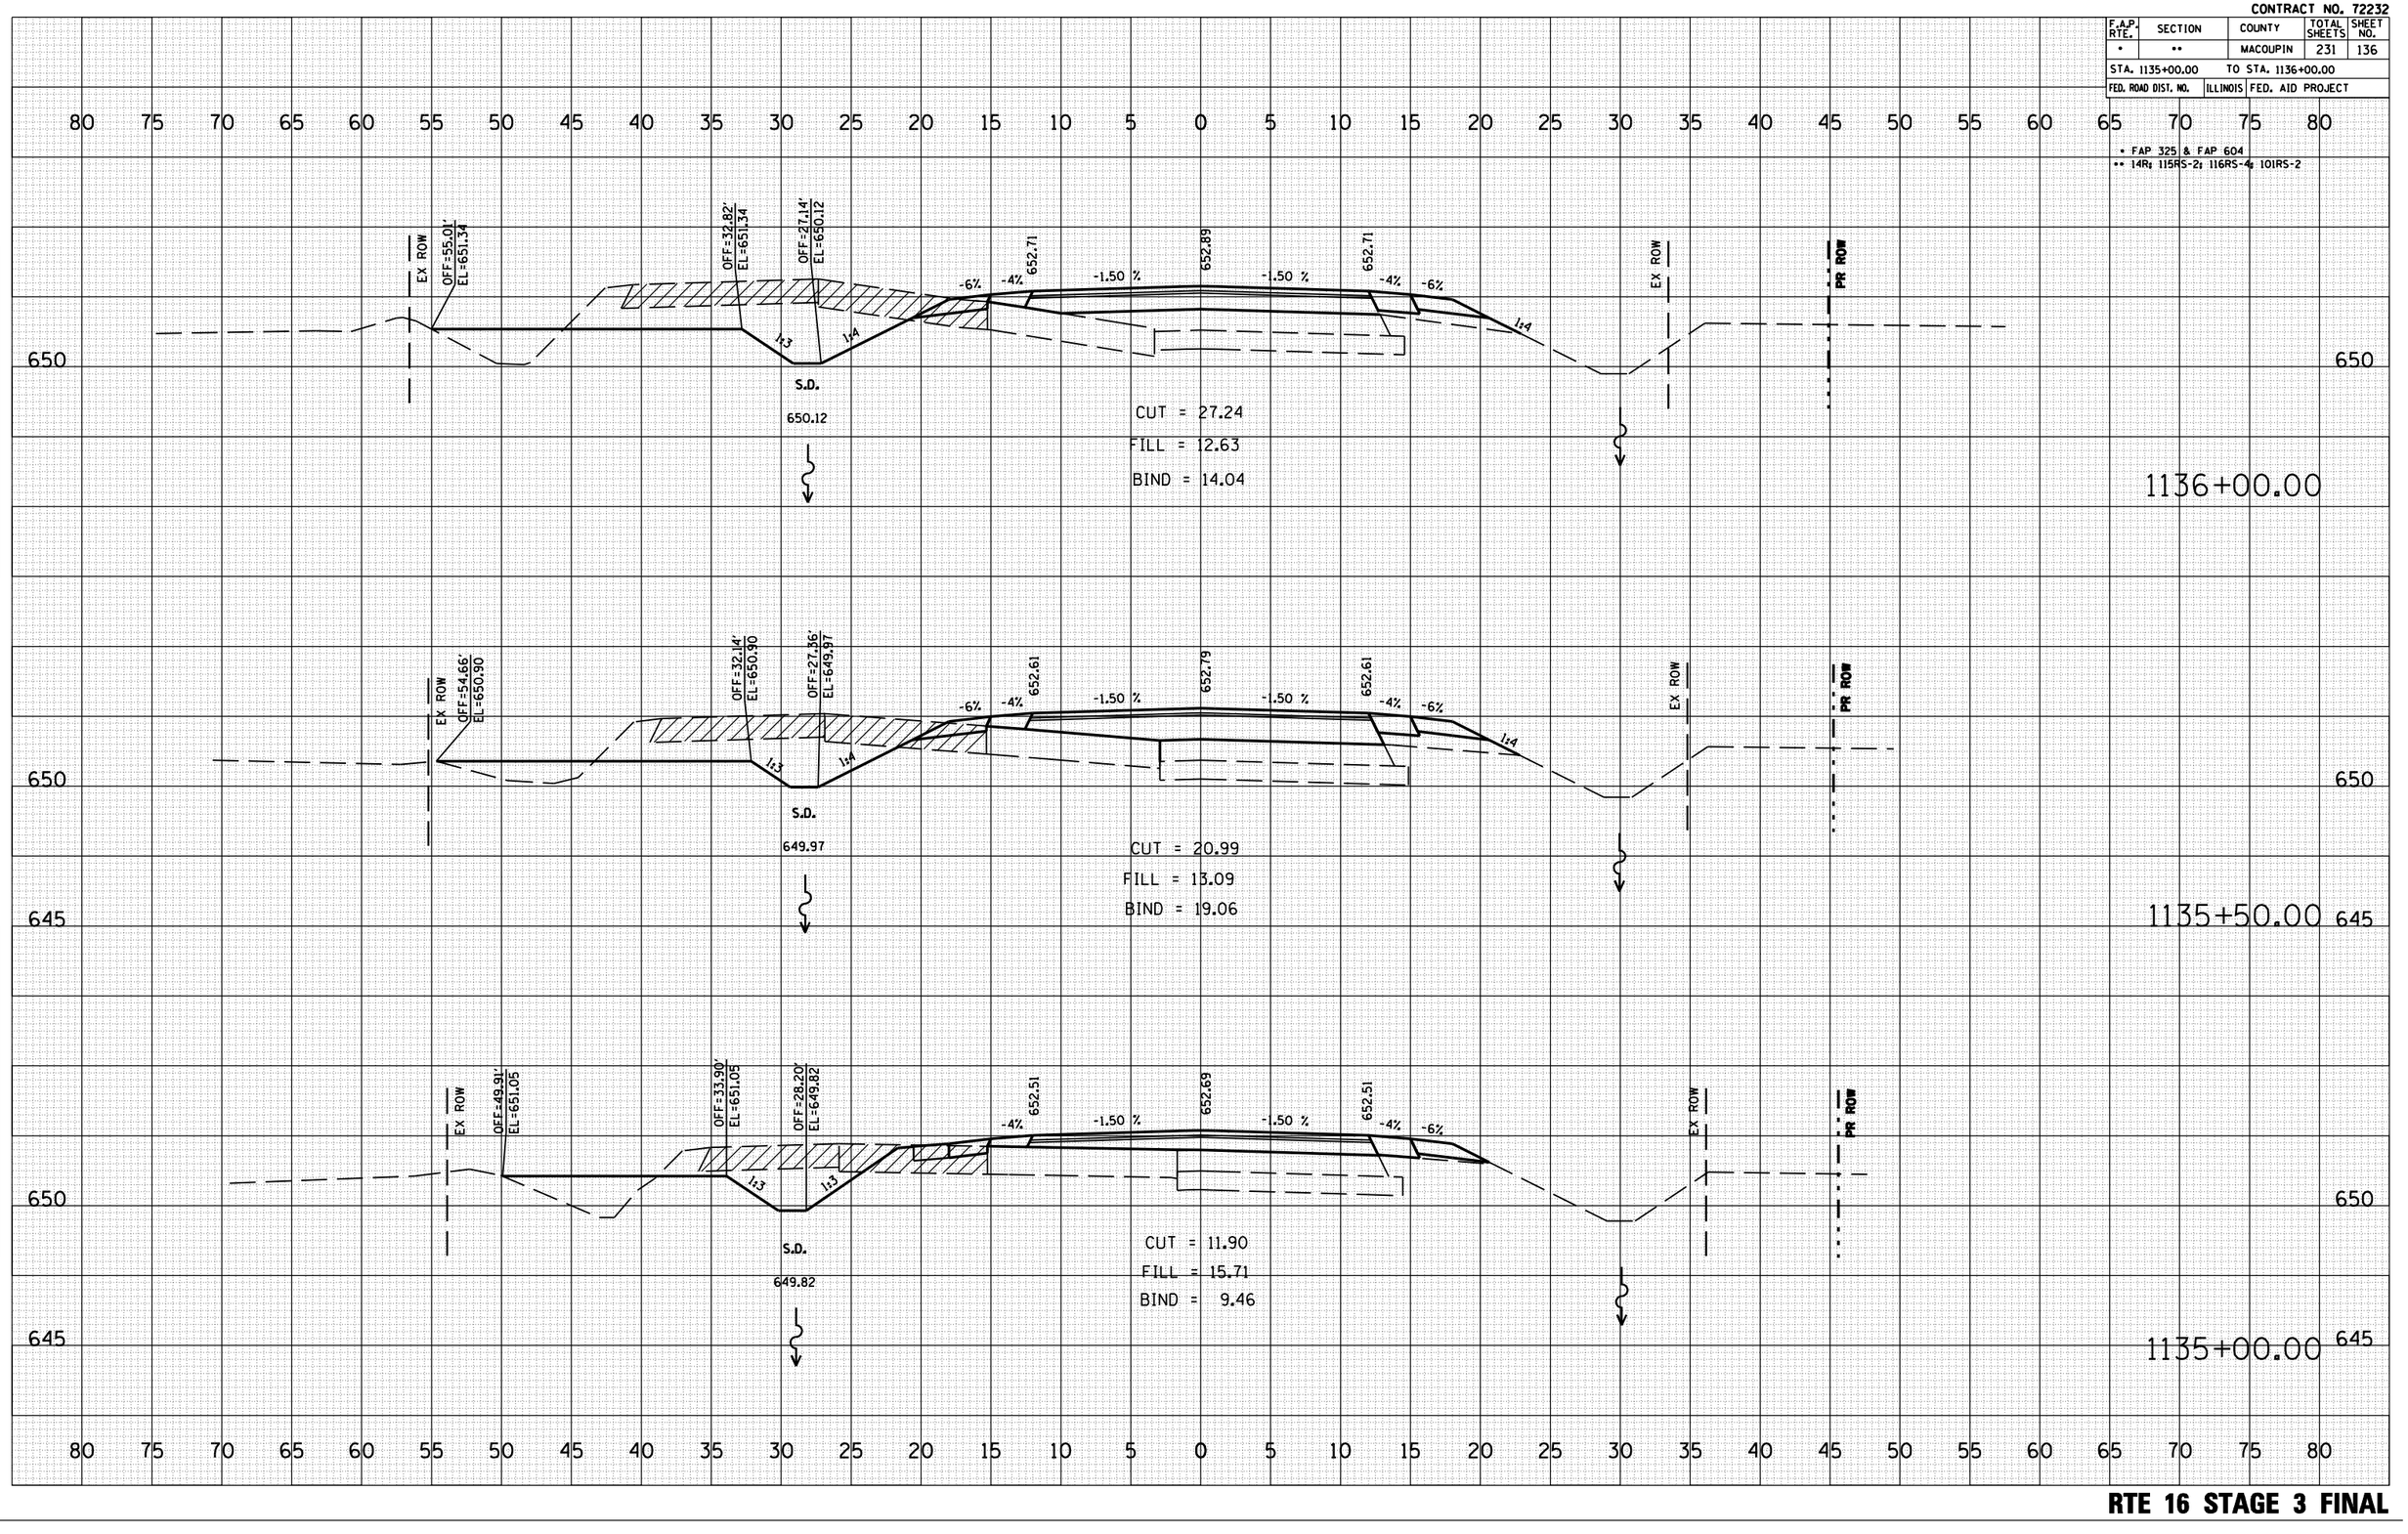

ORIGINAL SURVEY NOTE BOOK	NO.	BY	DATE
SURVEYED			
PLOTTED			
TRIANGULATE			
AREAS			
AREAS CHECKED			

PLOT DATE : $DATE$
FILE NAME : $FILE$
PLOT SCALE : $SCALE$
USER NAME : $USER$

RTE 16 STAGE 3 FINAL