CONTRACT NO. 72232

F.A.P. RTE.	SECTION	COUNTY	TOTAL SHEETS	SHEET NO.
•	••	MACOUPIN	231	143
STA. 102+00.00		TO STA. 102+50.00		
FED. ROAD DIST. NO.	ILLINOIS	FED. AID PROJECT		

• FAP 325 & FAP 604
•• 14R; 115RS-2; 116RS-4; 101RS-2

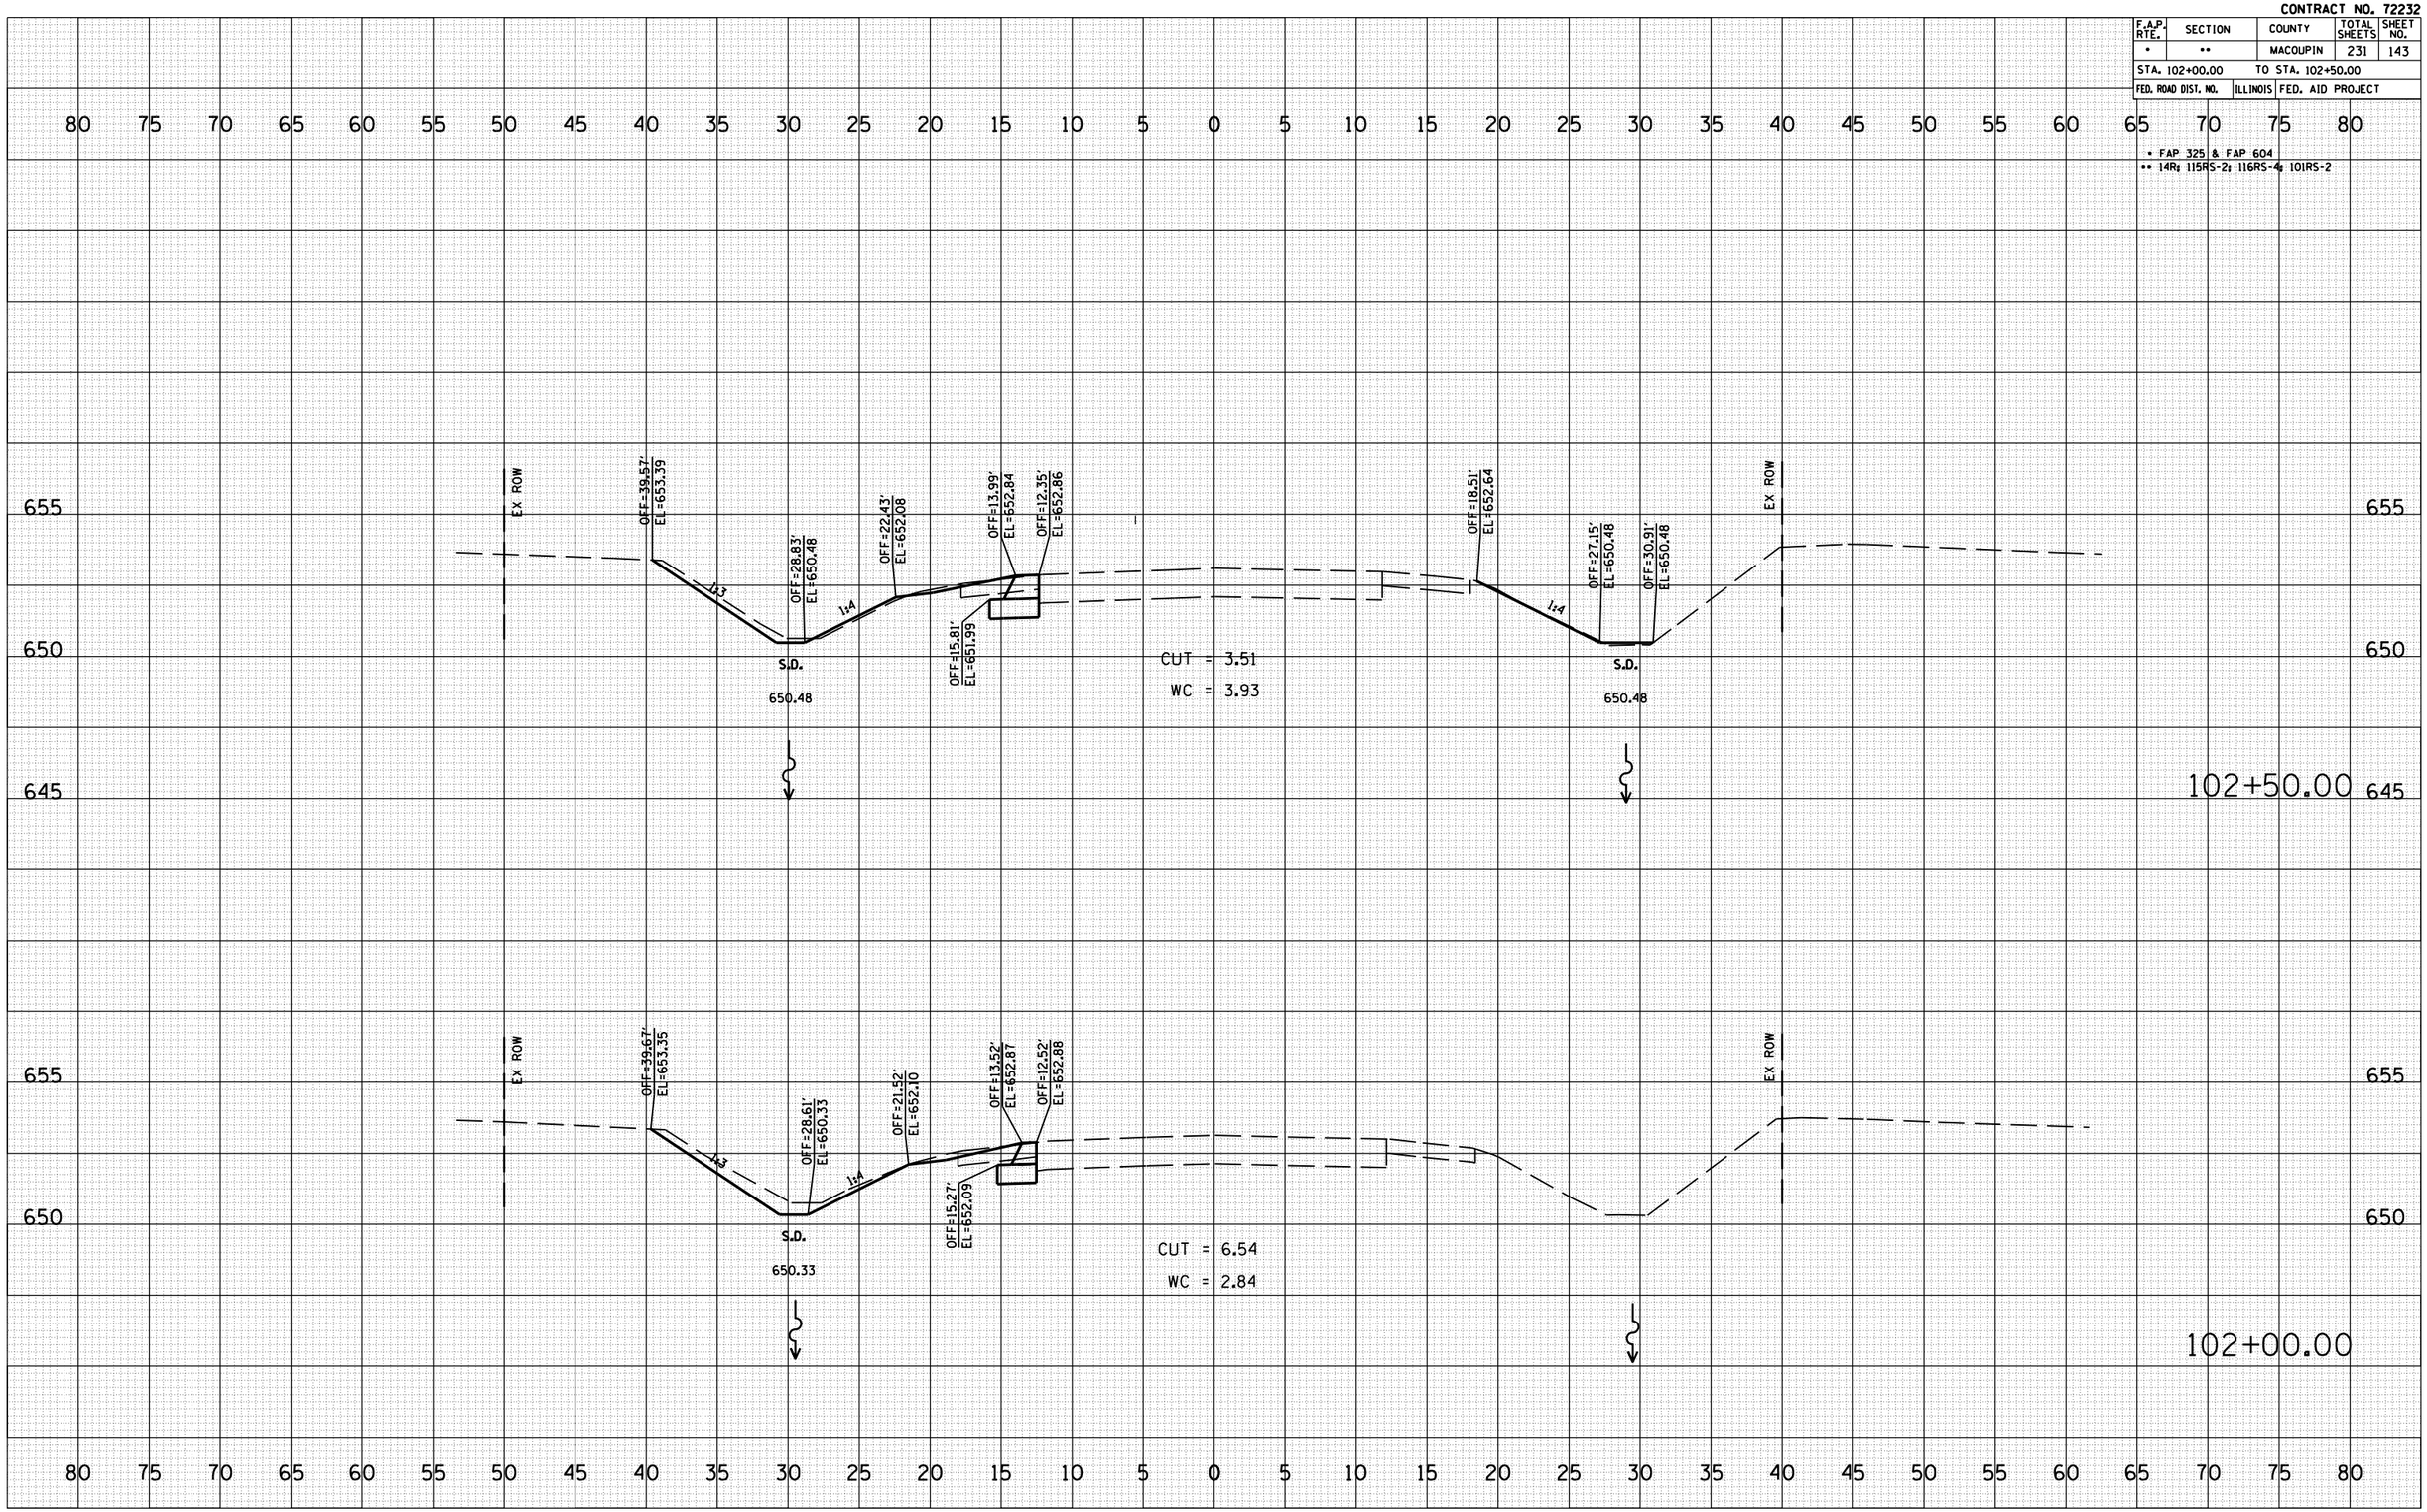

FINAL SURVEY	NOTE BOOK	NO.	BY	DATE
	SURVEYED			
	PLOTTED			
	TRANSFERRED			
	AREAS			
	AREAS CHECKED			

ORIGINAL SURVEY	NOTE BOOK	NO.	BY	DATE
	SURVEYED			
	PLOTTED			
	TRANSFERRED			
	AREAS			
	AREAS CHECKED			

PLOT DATE = $DATE$
FILE NAME = $FILE$
PLOT SCALE = $SCALE$
USER NAME = $USER$

RTE 159 STAGE 1