CONTRACT NO. 72232

F.A.P. RTE.	SECTION	COUNTY	TOTAL SHEETS	SHEET NO.
•	••	MACOUPIN	231	171
STA. 116+00.00		TO STA. 117+00.00		
FED. ROAD DIST. NO.	ILLINOIS	FED. AID PROJECT		

• FAP 325 & FAP 604
•• 14R; 115RS-2; 116RS-4; 101RS-2

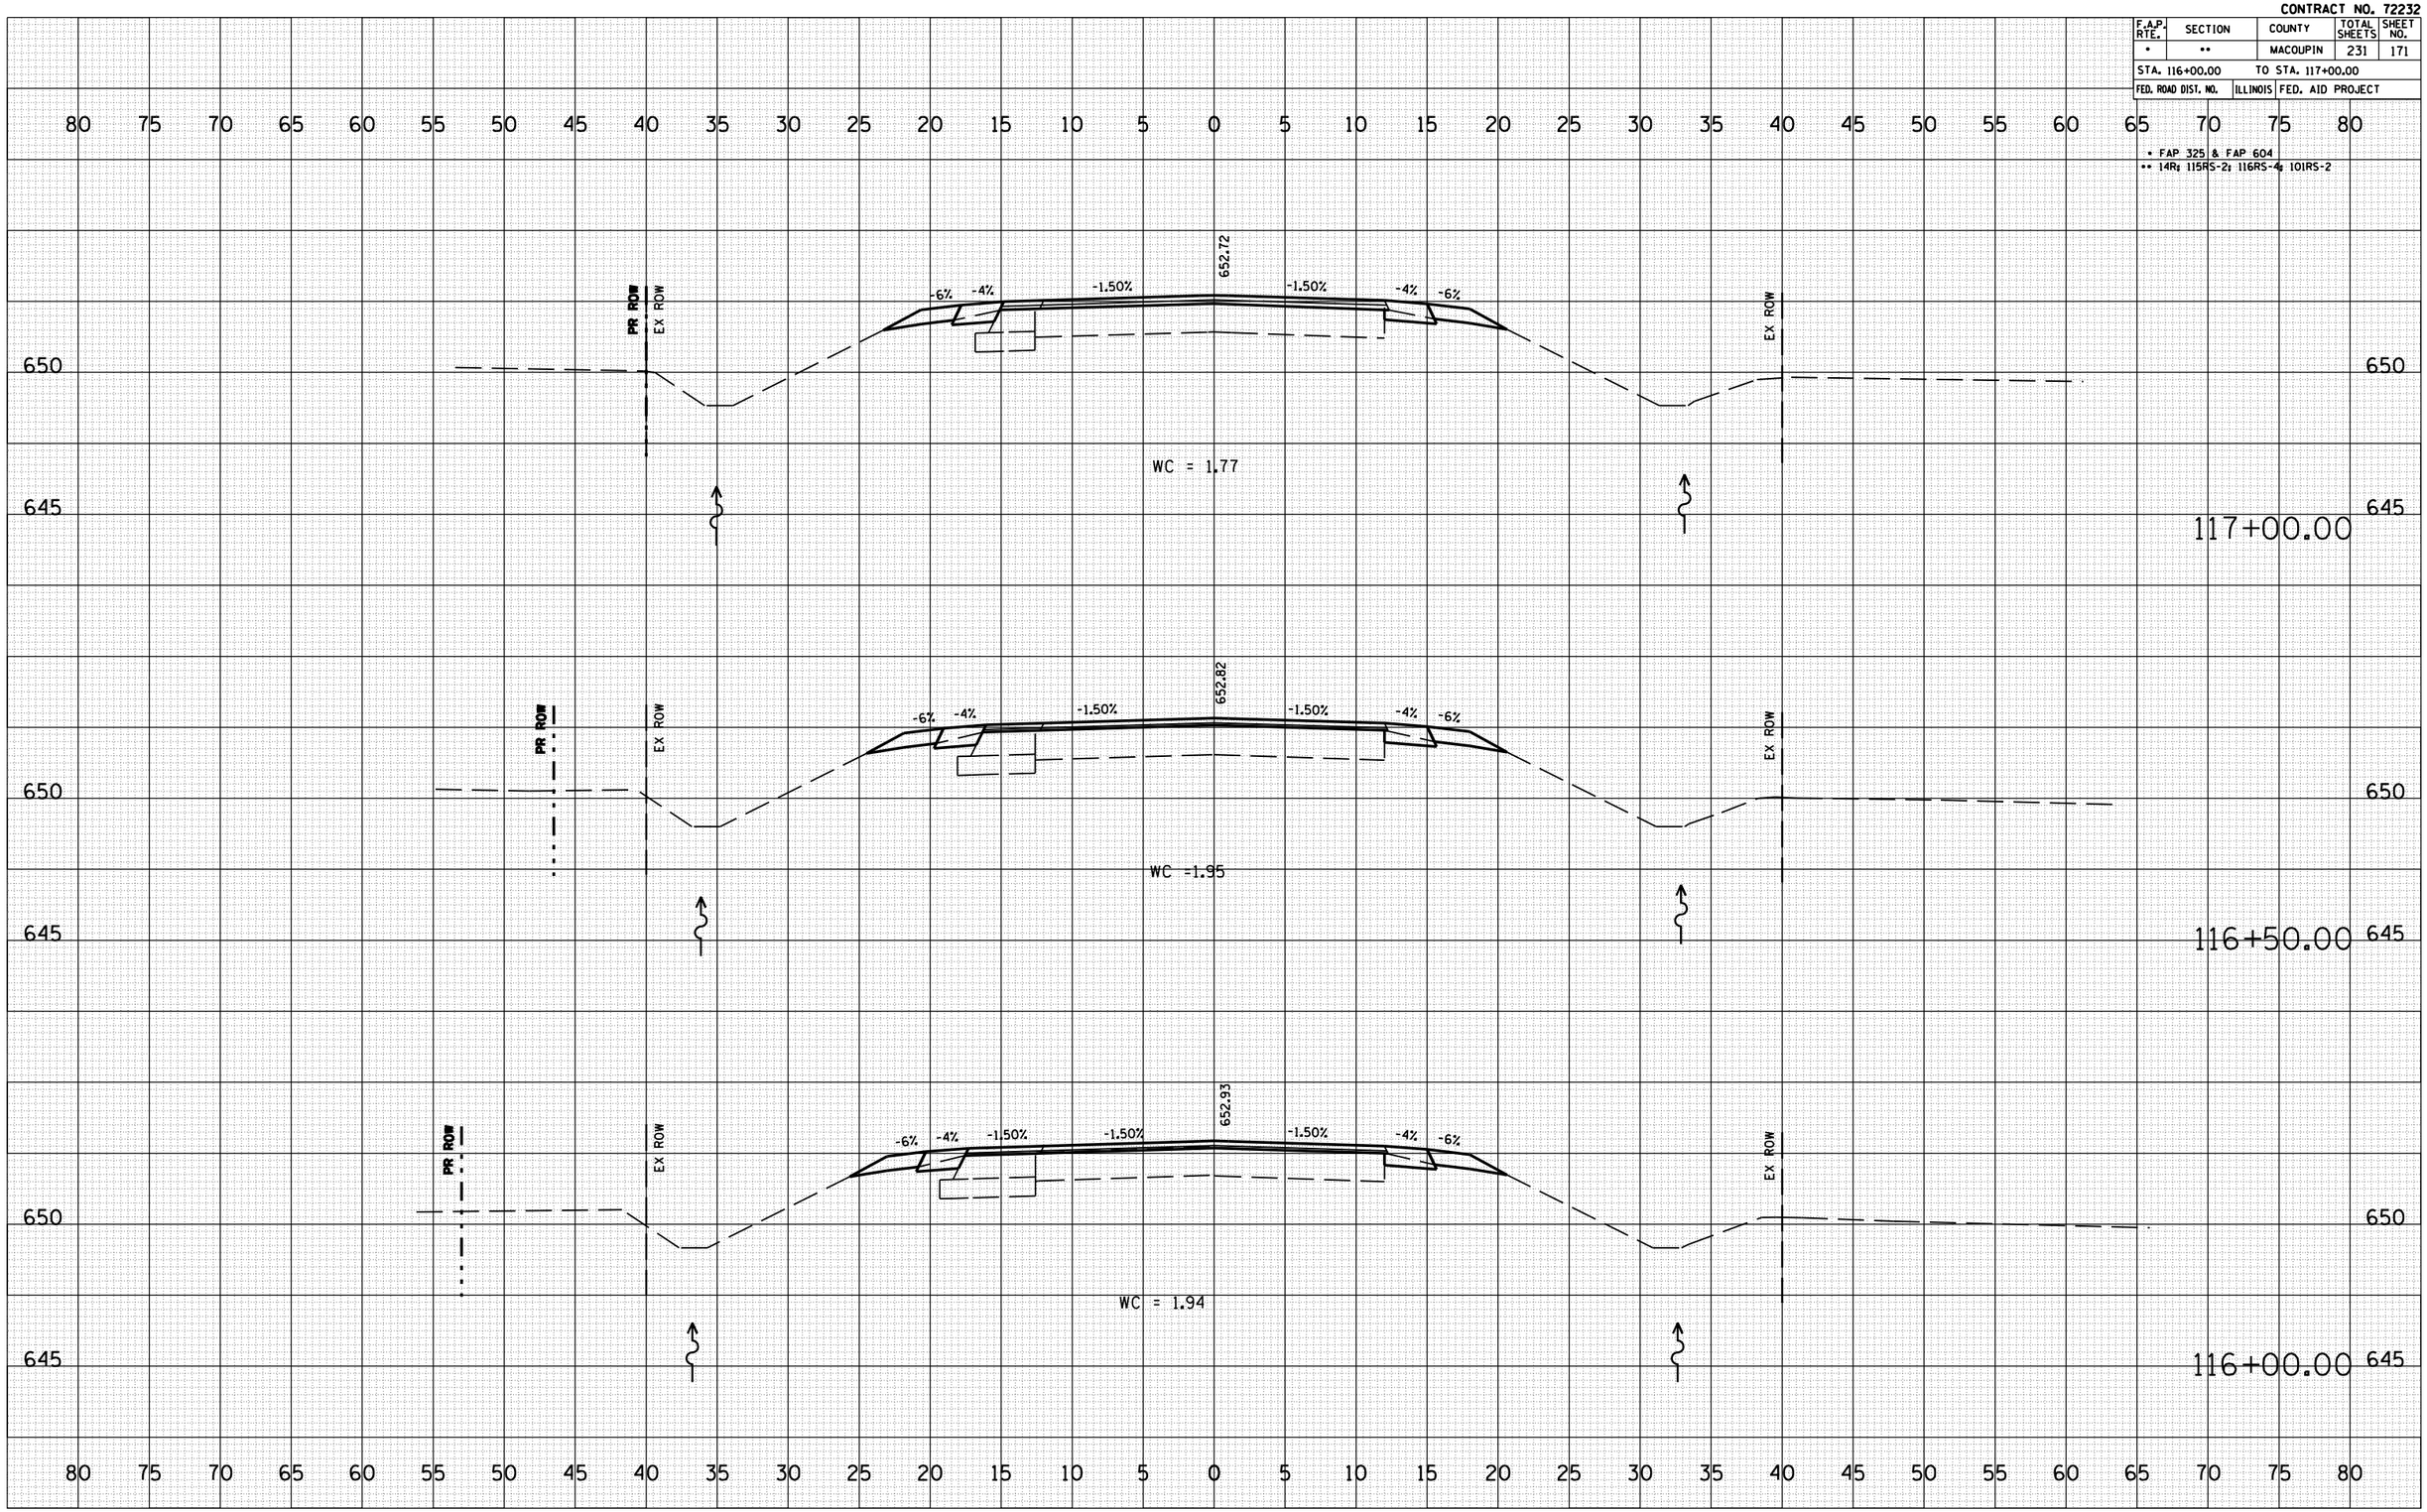

FINAL SURVEY	BY	DATE
NOTE BOOK	SURVEYED	
NO.	PLOTTED	
	TRANS. FILE	
	AREAS	
	AREAS CHECKED	

ORIGINAL SURVEY	BY	DATE
NOTE BOOK	SURVEYED	
NO.	PLOTTED	
	TRANS. FILE	
	AREAS	
	AREAS CHECKED	

PLOT DATE = $DATE$
FILE NAME = $FILE1$
PLOT SCALE = $SCALE$
USER NAME = $USER$