CONTRACT NO. 72232

F.A.P. RTE.	SECTION	COUNTY	TOTAL SHEETS	SHEET NO.
*	**	MACOUPIN	231	174

STA. 1221+33.21 TO STA. 1221+41.46

FED. ROAD DIST. NO. | ILLINOIS | FED. AID PROJECT

* FAP 325 & FAP 604
** 14R; 115RS-2; 116RS-4; 101RS-2

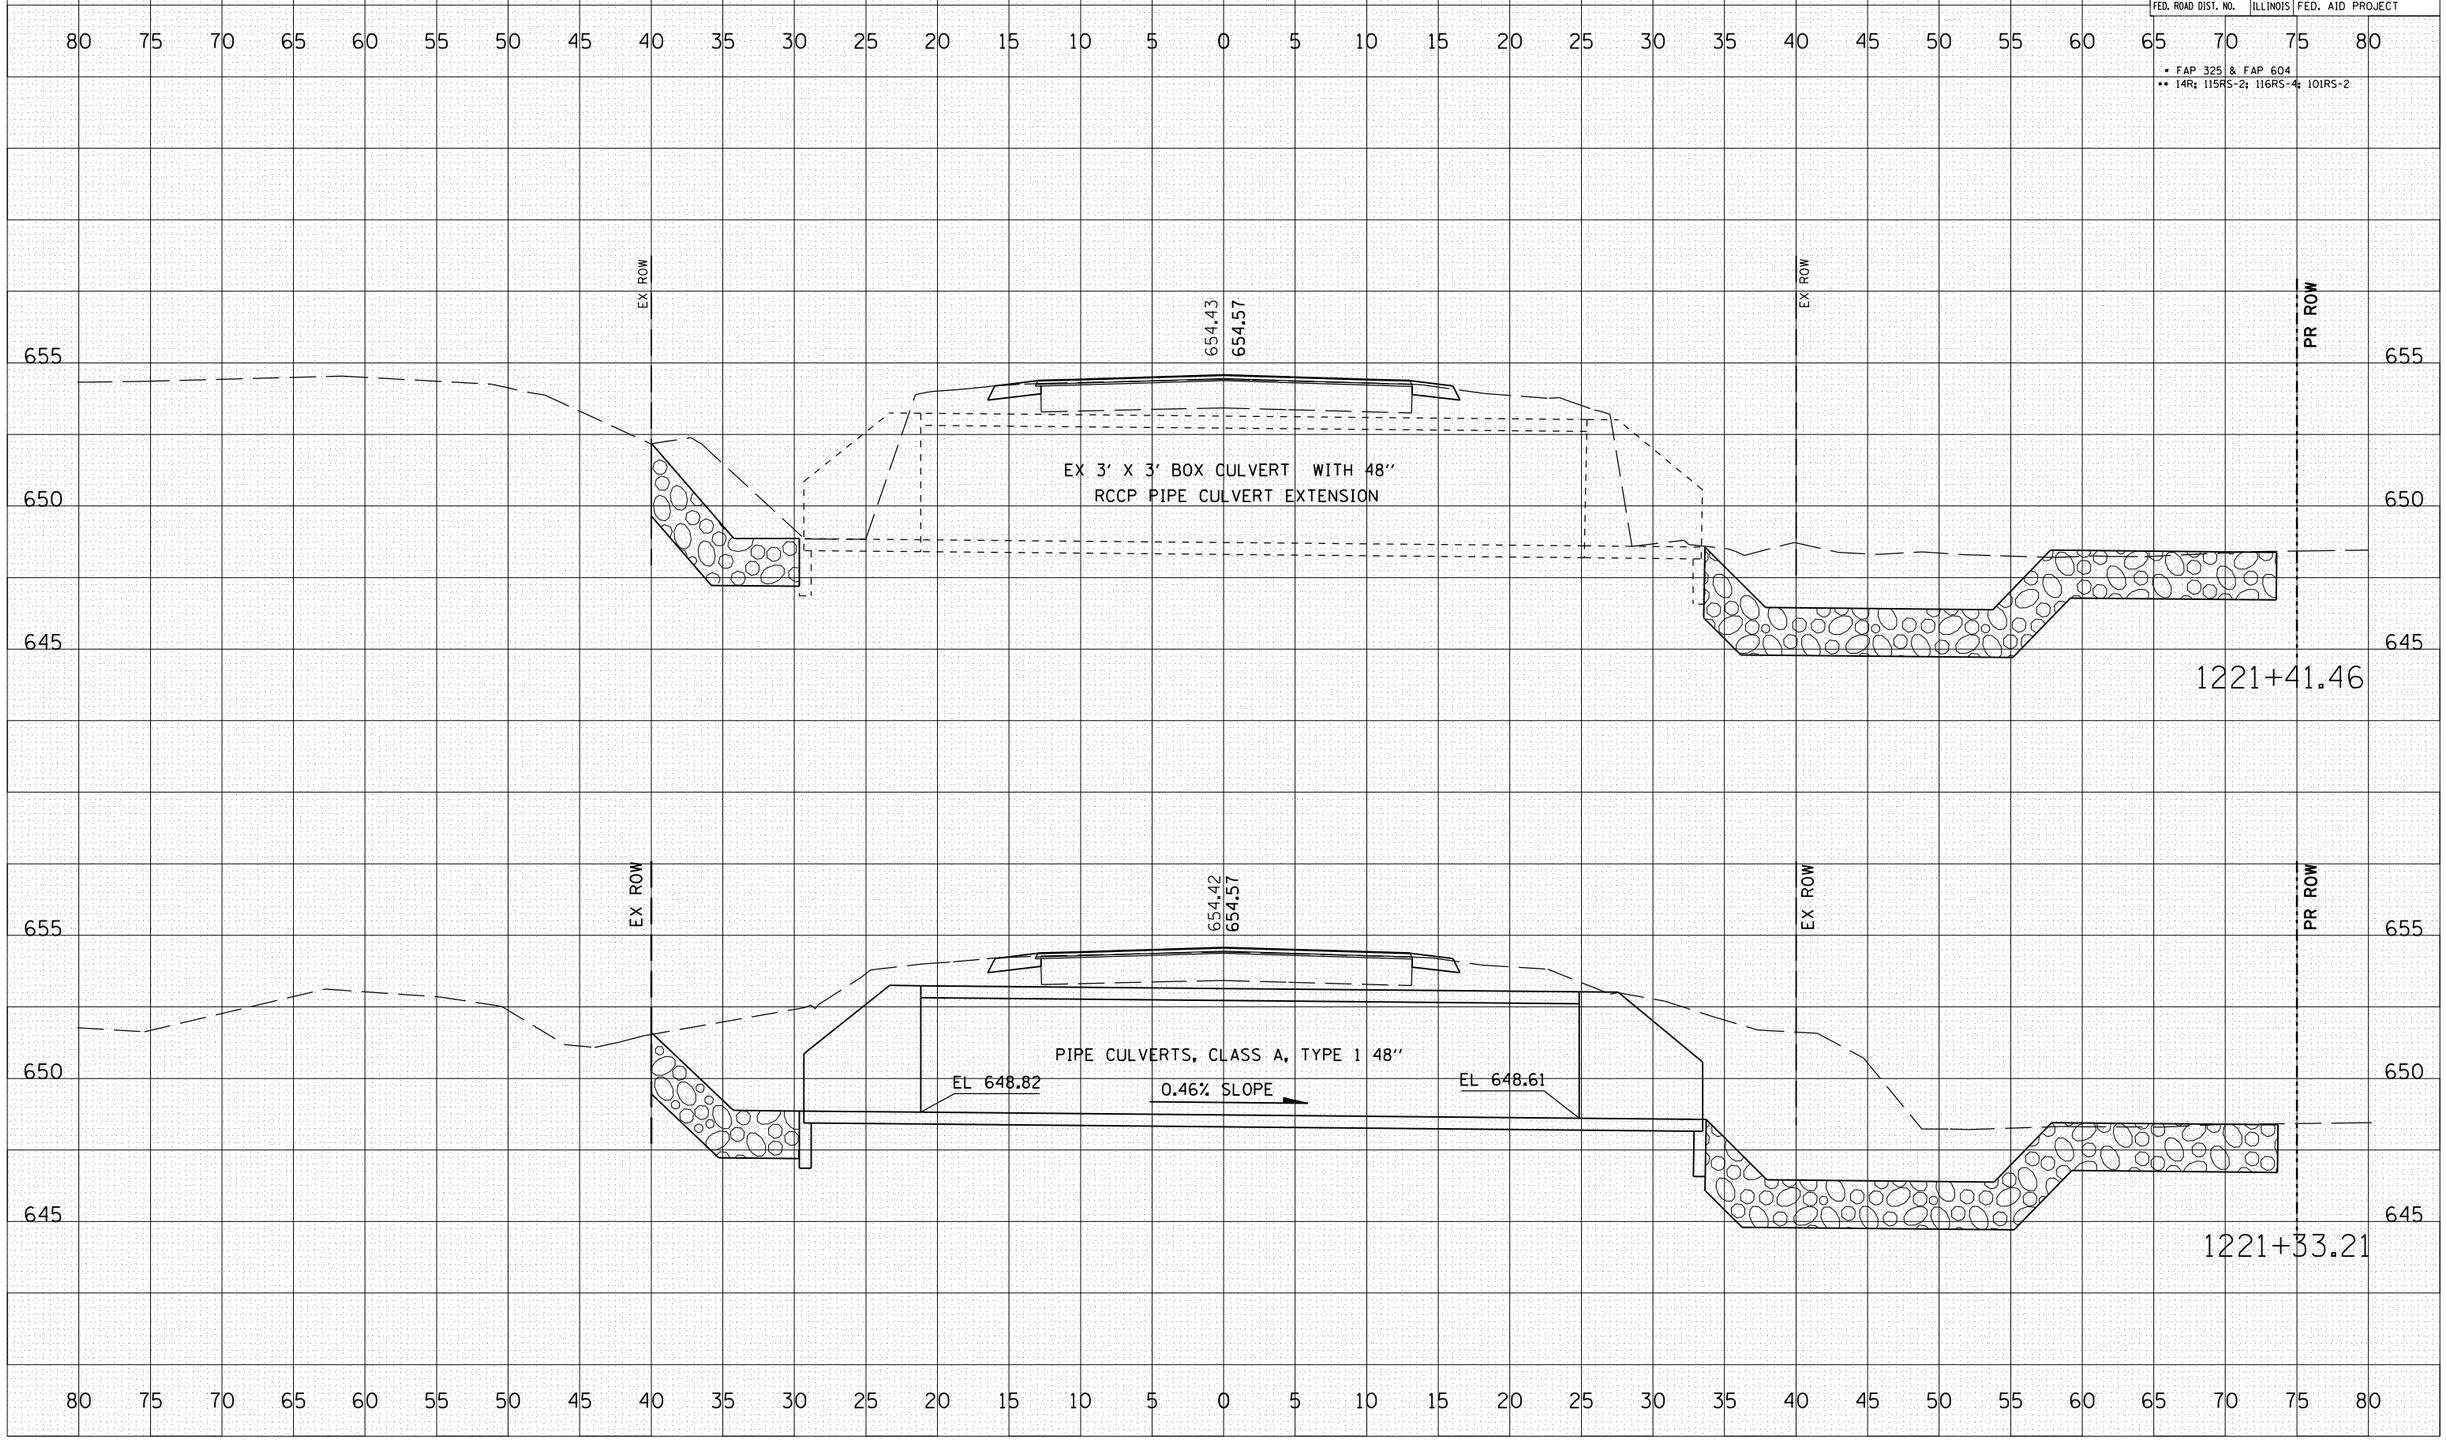

FINAL SURVEY | NOTE BOOK NO. | SURVEYED | PLOTTED | TEMPLATE | AREAS | AREAS CHECKED | BY | DATE

ORIGINAL SURVEY | NOTE BOOK NO. | SURVEYED | PLOTTED | TEMPLATE | AREAS | AREAS CHECKED | BY | DATE

PLOT DATE = 5/9/2006
FILE NAME = c:\projects\ed54500\sht.xs.port.bk
PLOT SCALE = 10.5882 ' / IN.
USER NAME = loughlinrl

RTE 159 – PART B