CONTRACT NO. 72232

| F.A.P. RTE. | SECTION | COUNTY | TOTAL SHEETS | SHEET NO. |
|---|---|---|---|---|
| * | ** | MACOUPIN | 231 | 180 |
| STA. 188+00.00 | | TO STA. 188+81.52 | | |
| FED. ROAD DIST. NO. | ILLINOIS | FED. AID PROJECT | | |

* FAP 325 & FAP 604
** 14R; 115RS-2; 116RS-4; 101RS-2

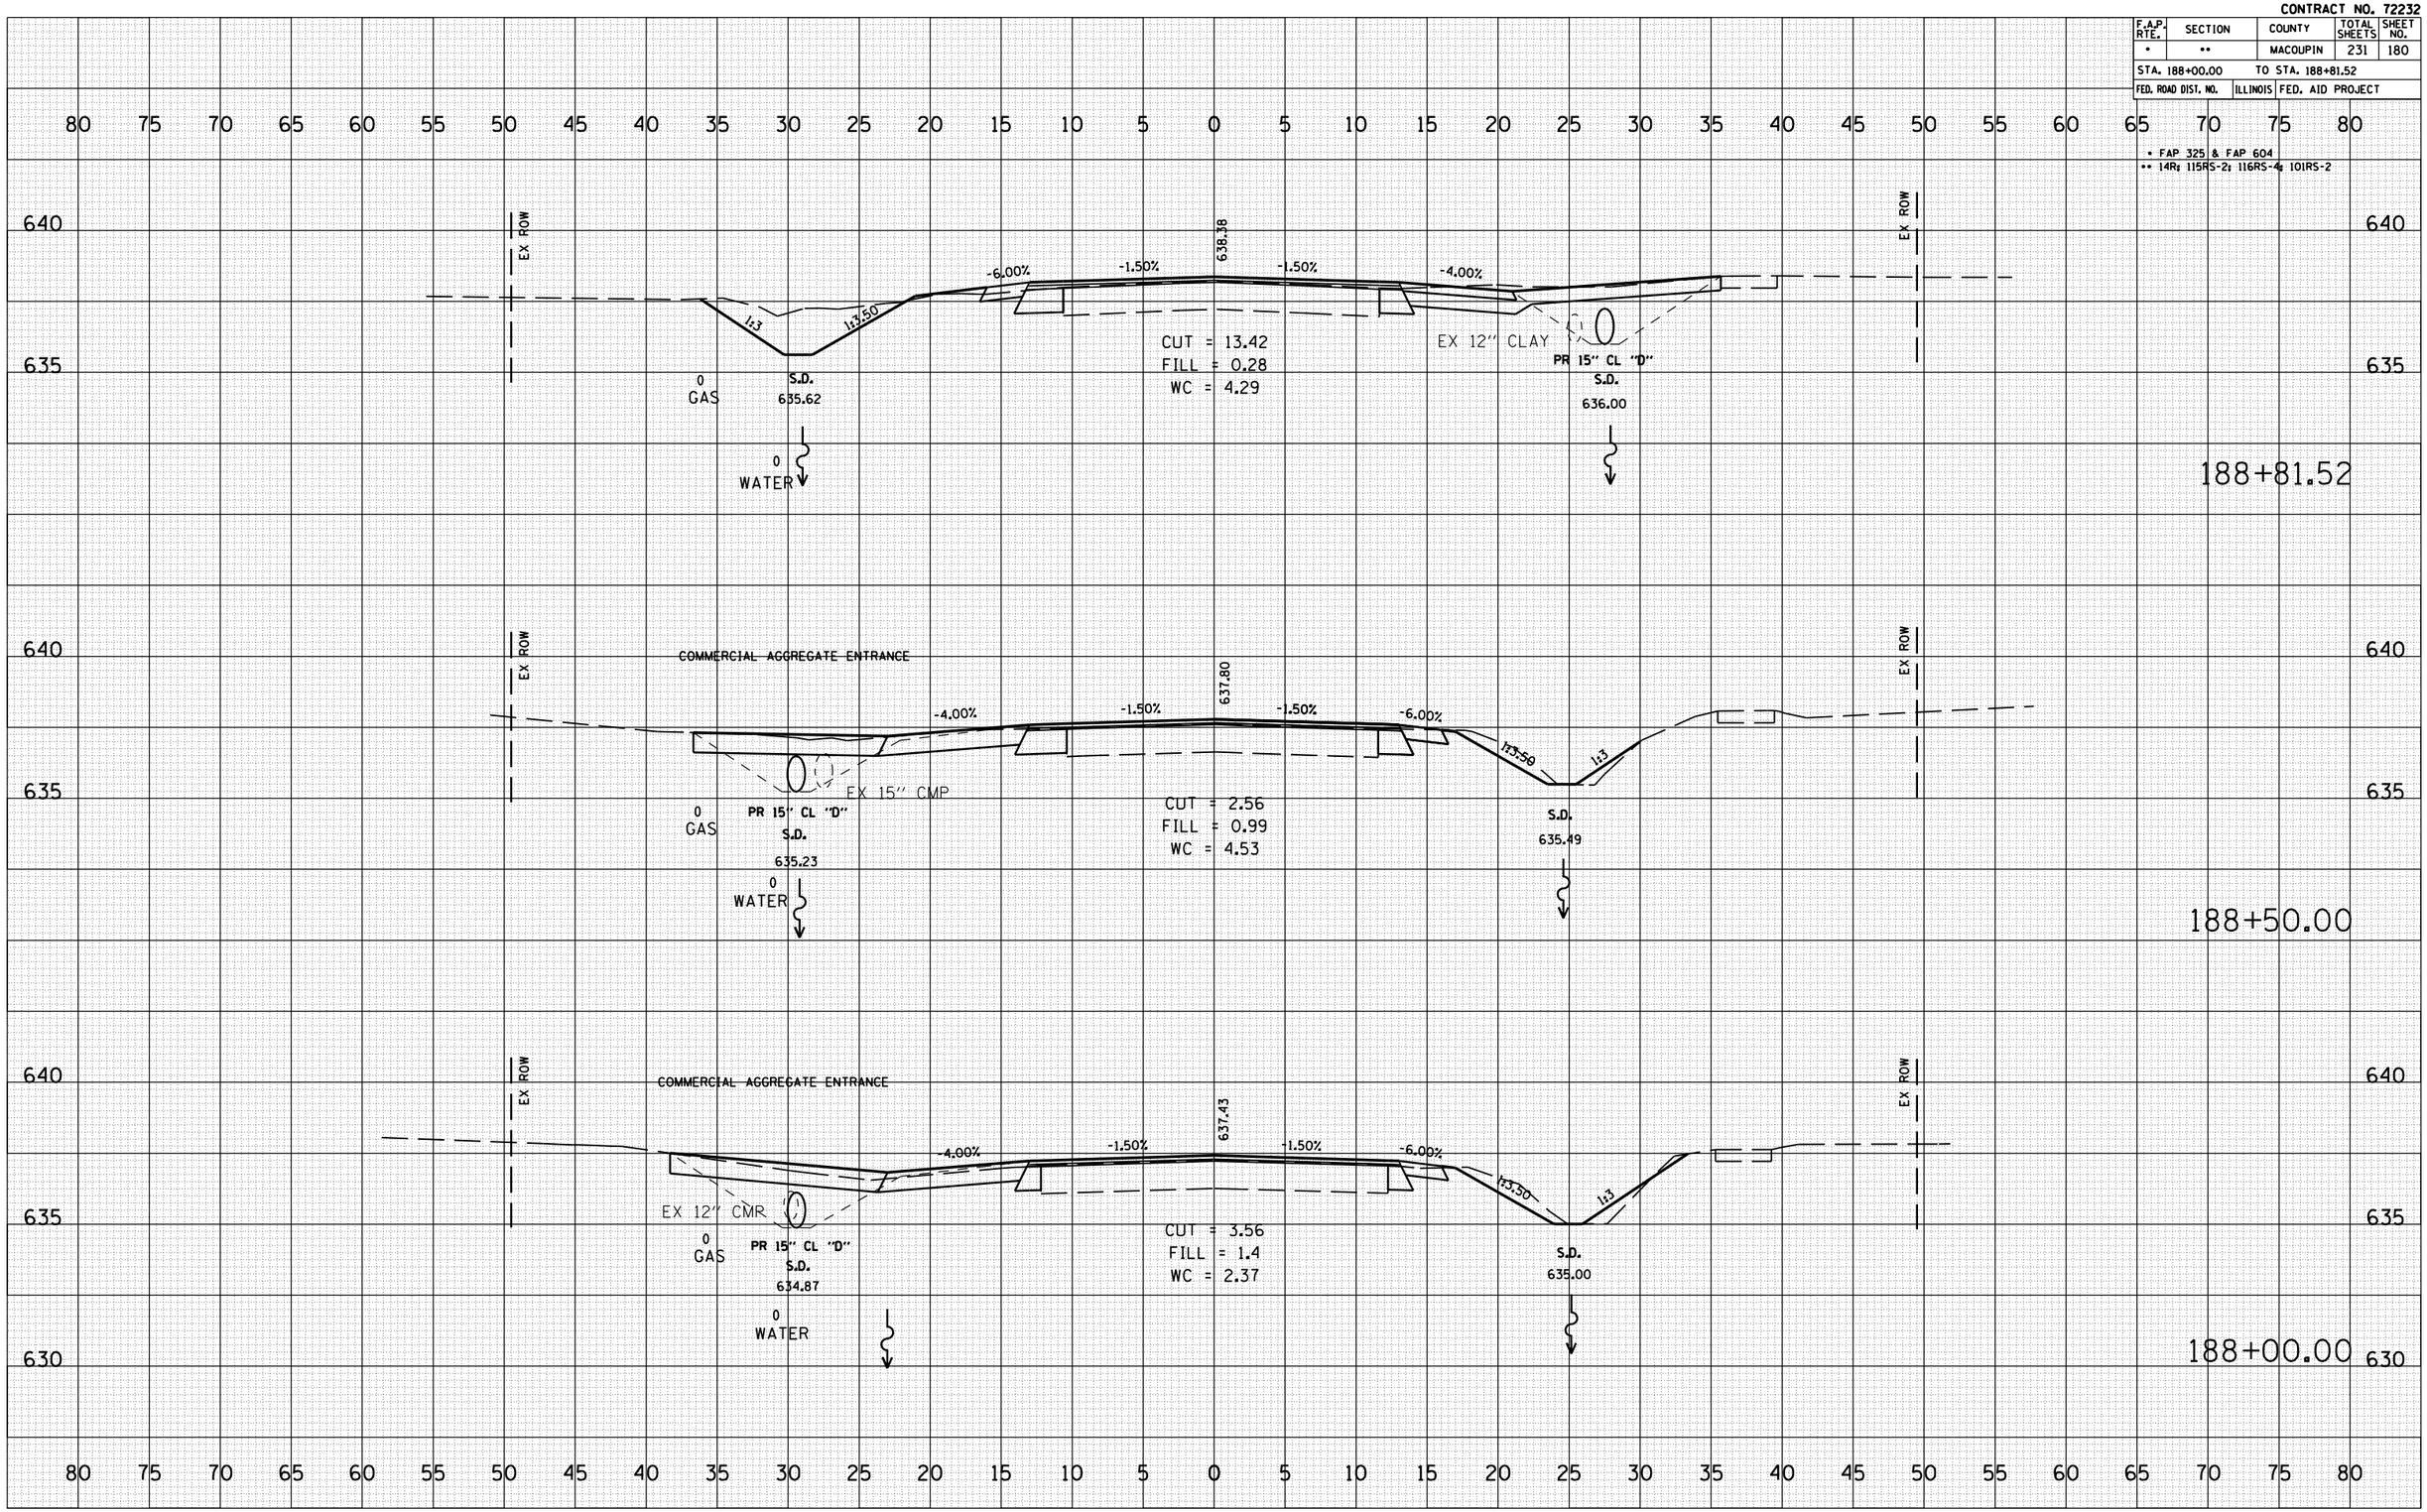


| FINAL SURVEY | | BY | DATE |
|---|---|---|---|
| NOTE BOOK | SURVEYED | | |
| | PLOTTED | | |
| | TRANSFERRED | | |
| | AREAS | | |
| NO. | AREAS CHECKED | | |

| ORIGINAL SURVEY | | BY | DATE |
|---|---|---|---|
| NOTE BOOK | SURVEYED | | |
| | PLOTTED | | |
| | TRANSFERRED | | |
| | AREAS | | |
| NO. | AREAS CHECKED | | |

PLOT DATE = $DATE$
FILE NAME = $FILEL$
PLOT SCALE = $SCALE$
USER NAME = $USER$

**RTE 159 BUNKER HILL**