CONTRACT NO. 72232

F.A.P. RTE.	SECTION	COUNTY	TOTAL SHEETS	SHEET NO.
•	••	MACOUPIN	231	186
STA. 193+00.00		TO STA. 193+50.00		
FED. ROAD DIST. NO.	ILLINOIS	FED. AID PROJECT		

• FAP 325 & FAP 604
•• 14R; 115RS-2; 116RS-4; 101RS-2

FINAL SURVEY	BY	DATE
SURVEYED		
PLOTTED		
NOTE BOOK	TRIANGULATE	
NO.	AREAS	
	AREAS CHECKED	

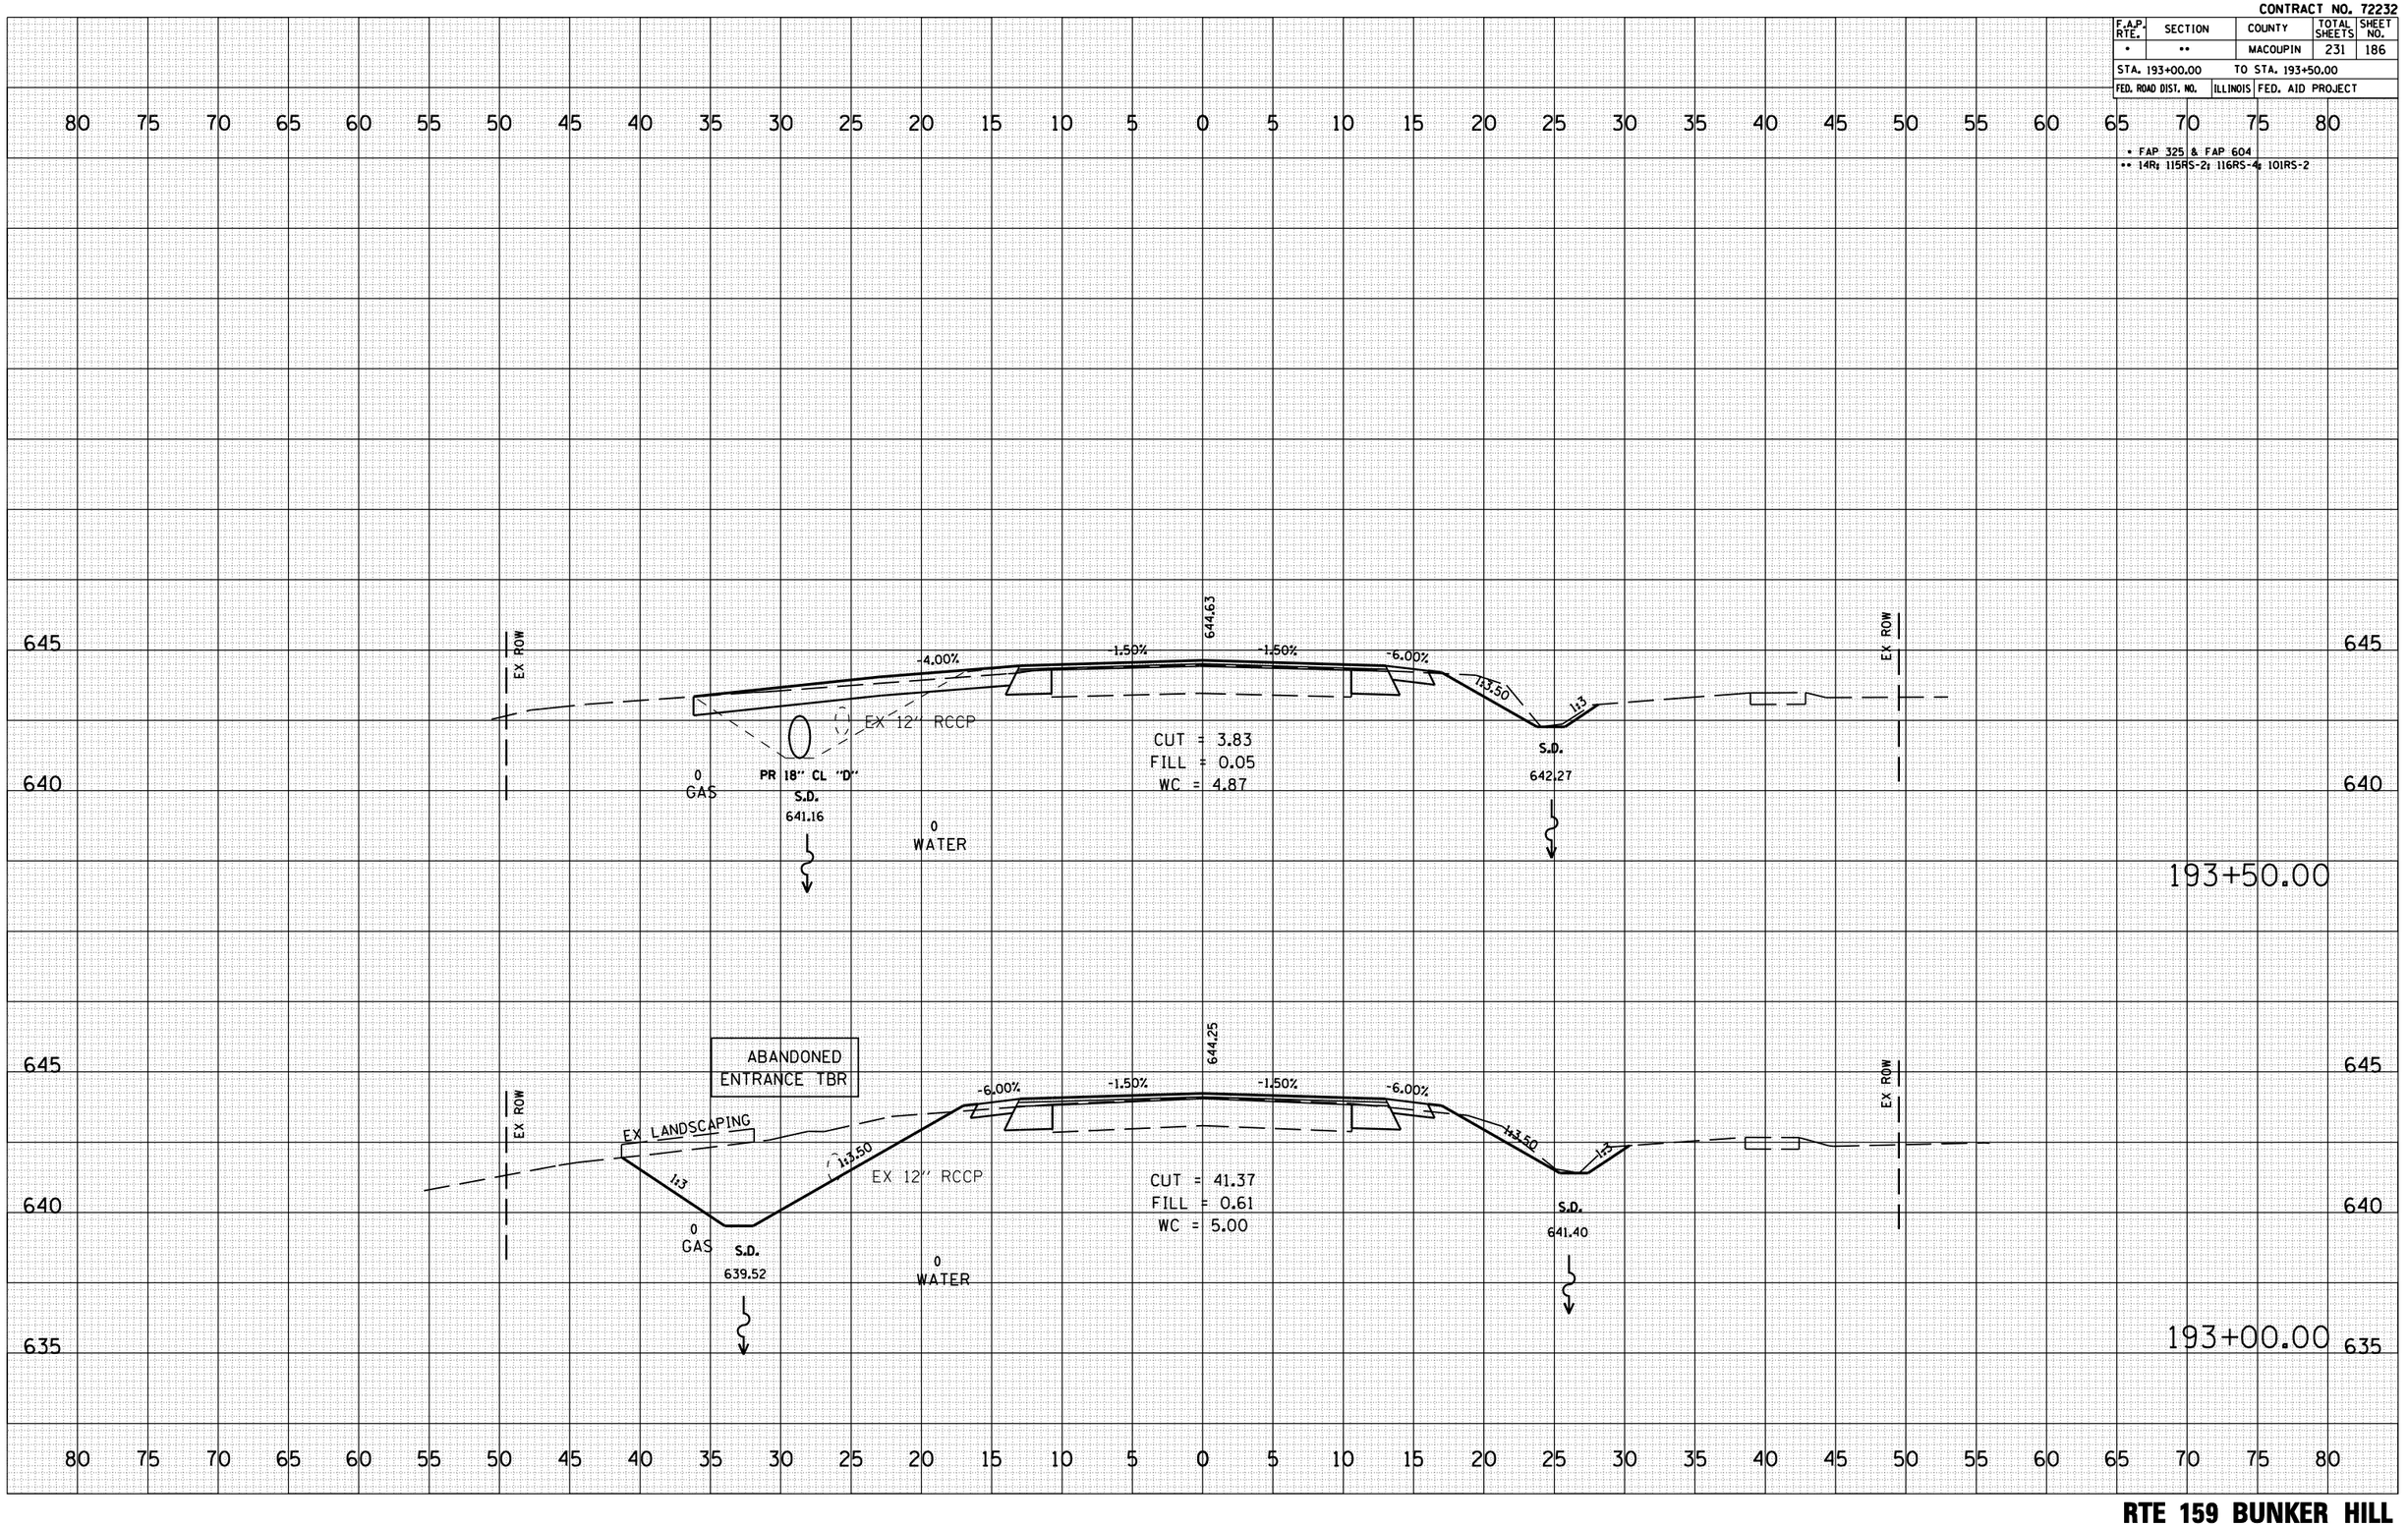

ORIGINAL SURVEY	BY	DATE
SURVEYED		
PLOTTED		
NOTE BOOK	TRIANGULATE	
NO.	AREAS	
	AREAS CHECKED	

PLOT DATE : $DATE$
FILE NAME : $FILE$
PLOT SCALE : $SCALE$
USER NAME : $USER$

RTE 159 BUNKER HILL