CONTRACT NO. 72232

F.A.P. RTE.	SECTION	COUNTY	TOTAL SHEETS	SHEET NO.
•	••	MACOUPIN	231	202

STA. 11+75.88 TO STA. 12+05.00

FED. ROAD DIST. NO. | ILLINOIS | FED. AID PROJECT

• FAP 325 & FAP 604

•• 14R; 115RS-2; 116RS-4; 101RS-2

FINAL SURVEY
NOTE BOOK
NO.
SURVEYED
PLOTTED
TRIANGULATE
AREAS
AREAS CHECKED
BY
DATE

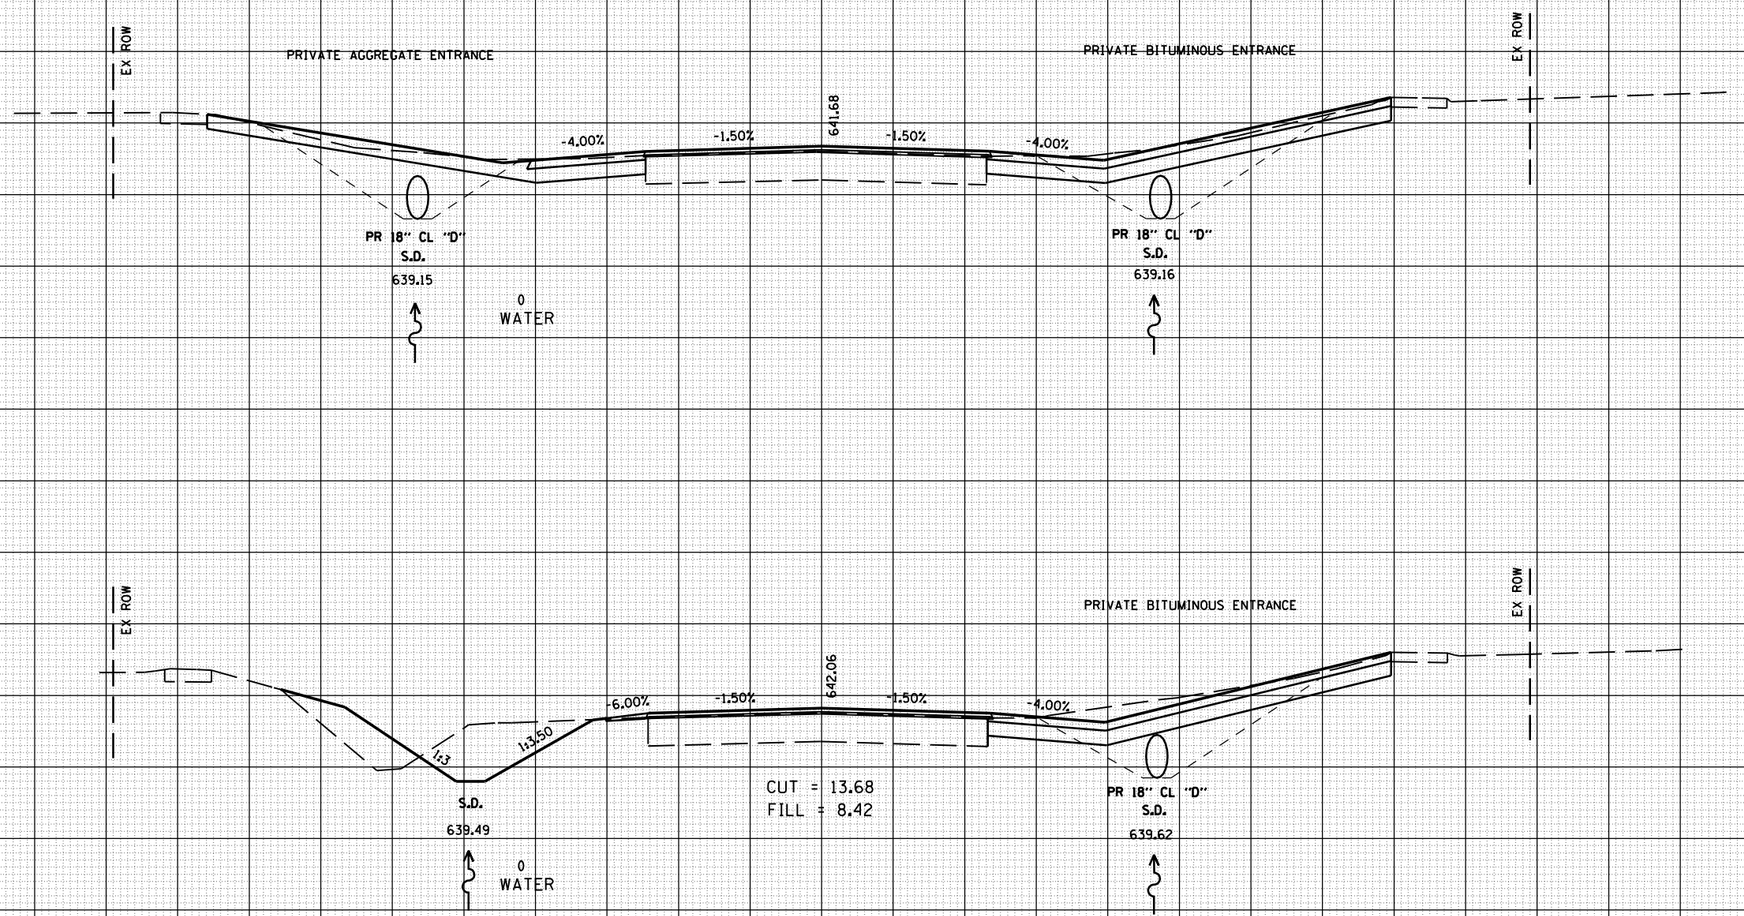

ORIGINAL SURVEY
NOTE BOOK
NO.
SURVEYED
PLOTTED
TRIANGULATE
AREAS
AREAS CHECKED
BY
DATE

PLOT DATE = $DATE$
FILE NAME = $FILEL$
PLOT SCALE = $SCALE$
USER NAME = $USER$

RTE 159 BUNKER HILL