CONTRACT NO. 72232

F.A.P. RTE.	SECTION	COUNTY	TOTAL SHEETS	SHEET NO.
•	••	MACOUPIN	231	205
STA. 13+50.00		TO STA. 13+90.70		
FED. ROAD DIST. NO.	ILLINOIS	FED. AID PROJECT		

• FAP 325 & FAP 604
•• 14R; 115RS-2; 116RS-4; 101RS-2

FINAL SURVEY	NOTE BOOK	NO.	BY	DATE
SURVEYED				
PLOTTED				
TRIANGULATE				
AREAS				
AREAS CHECKED				

ORIGINAL SURVEY	NOTE BOOK	NO.	BY	DATE
SURVEYED				
PLOTTED				
TRIANGULATE				
AREAS				
AREAS CHECKED				

PLOT DATE : #DATE#
FILE NAME : #FILE#
PLOT SCALE : #SCALE#
USER NAME : #USER#

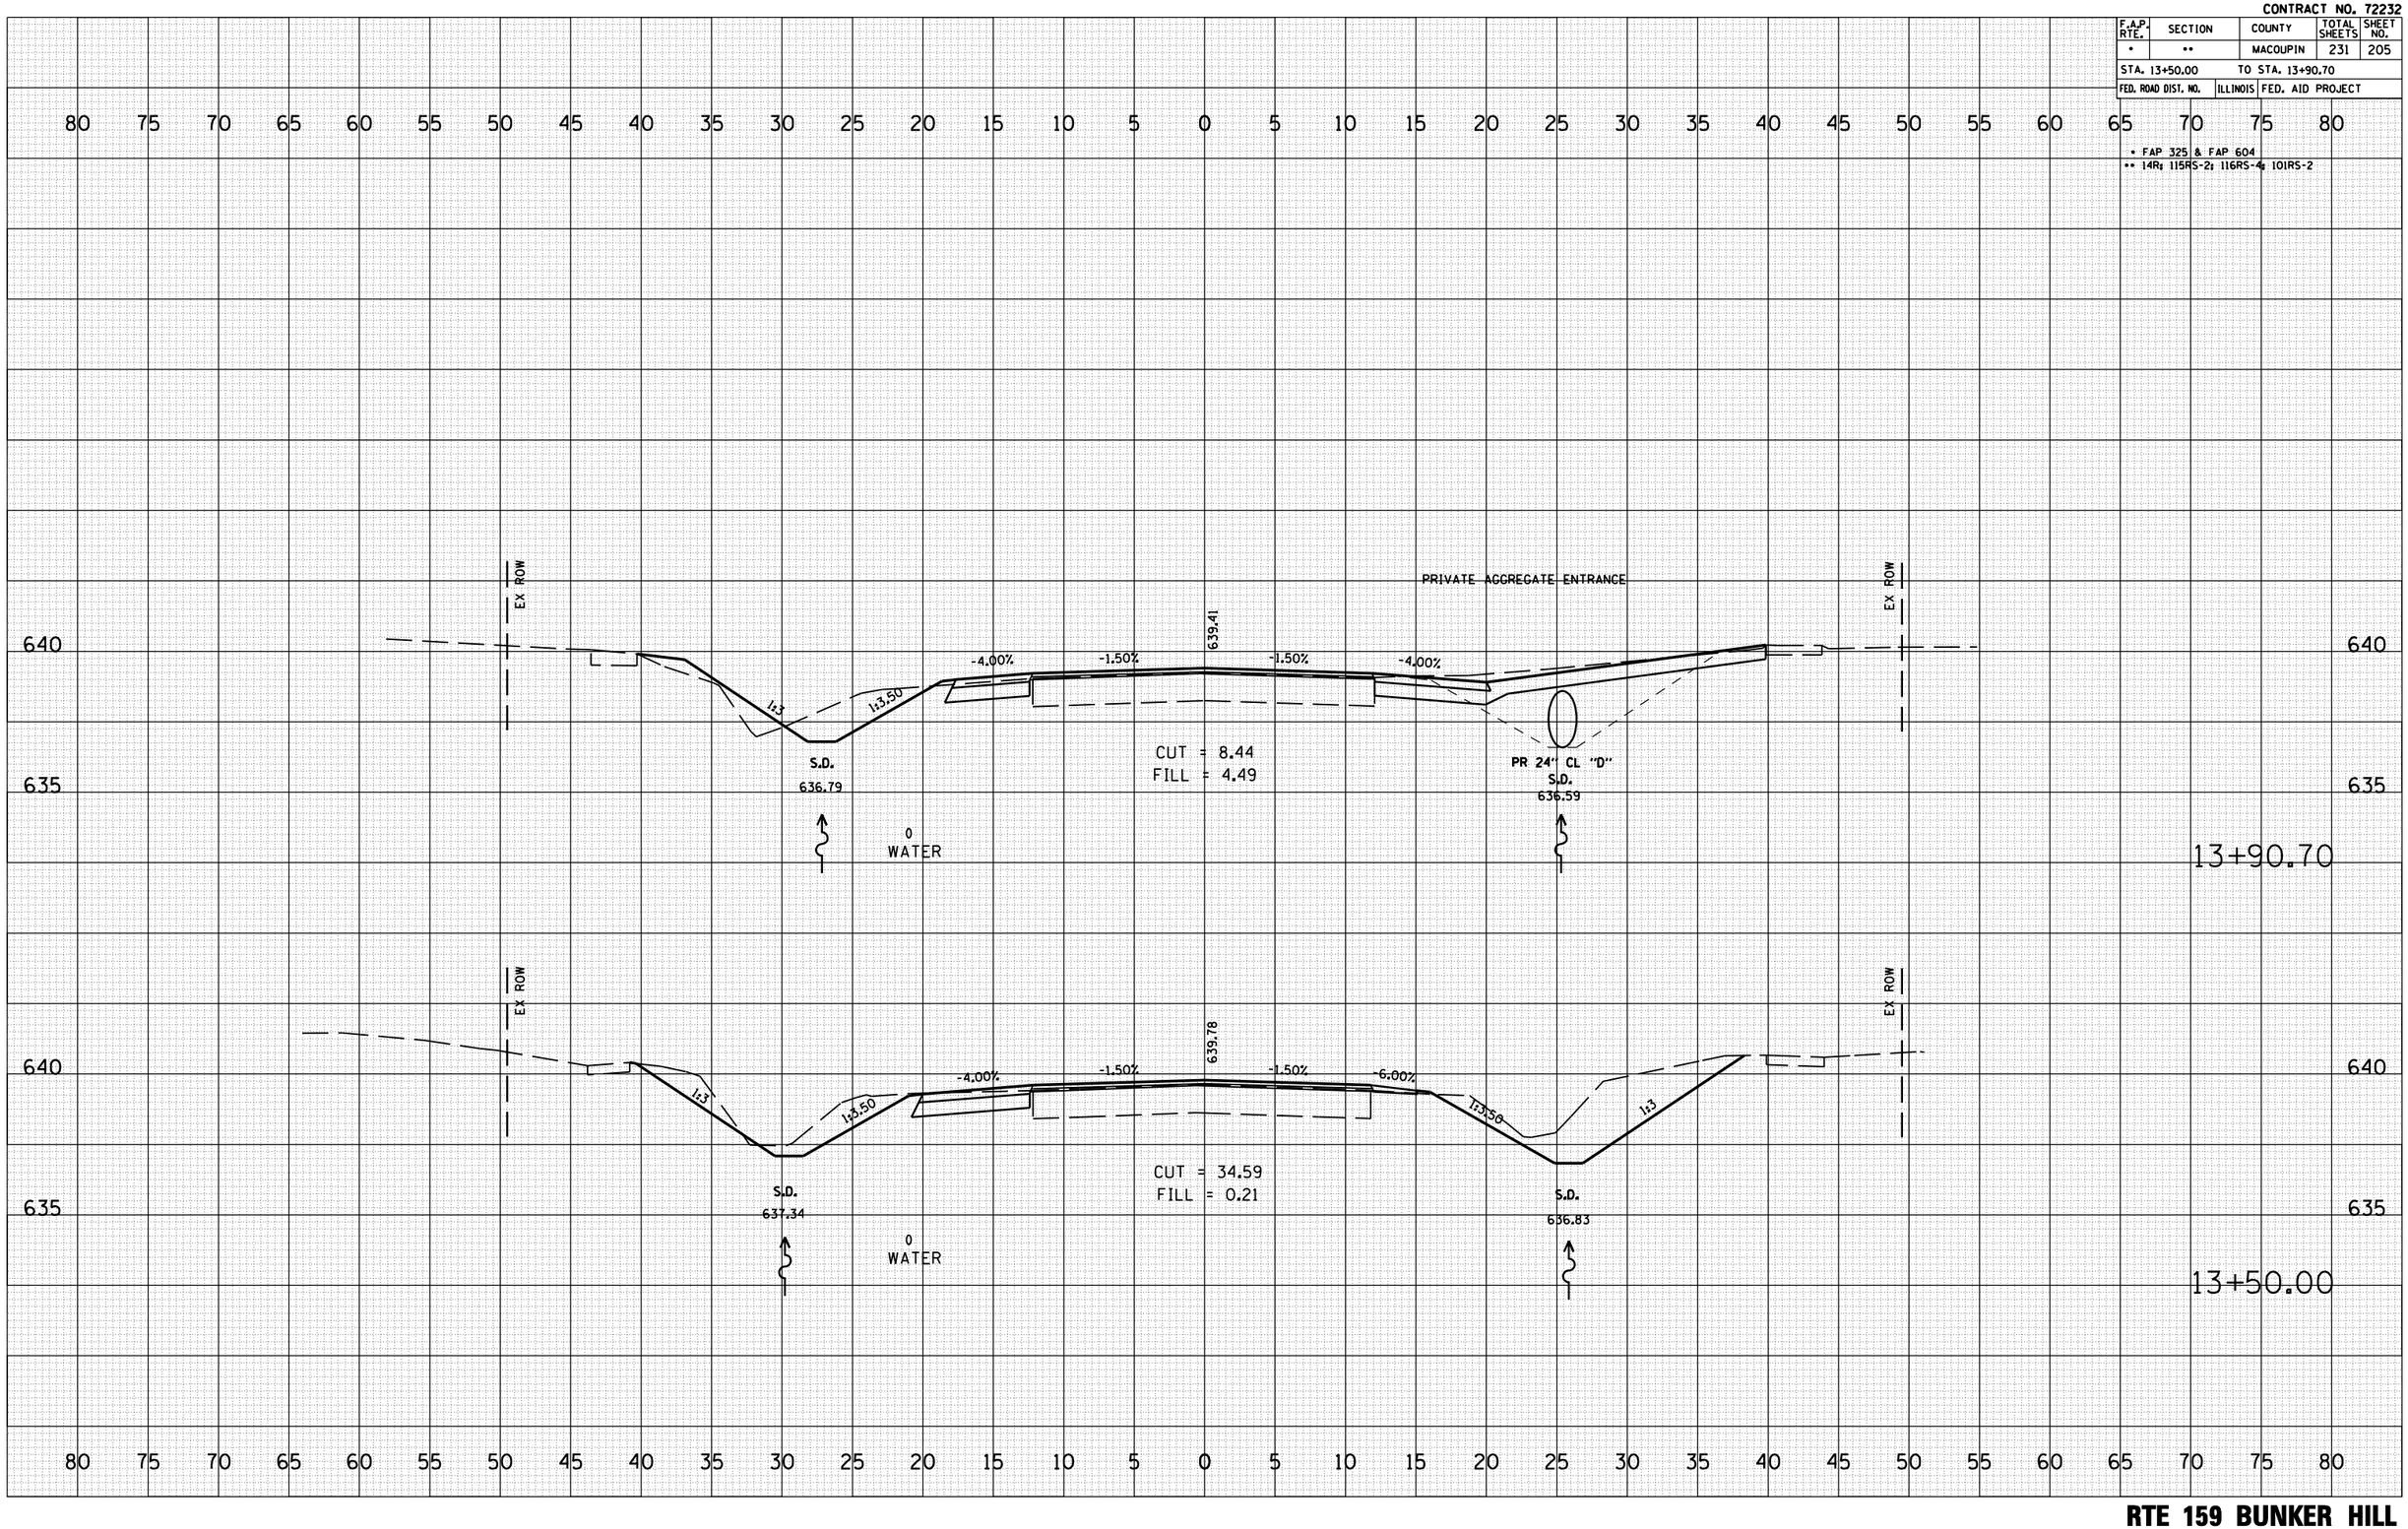

RTE 159 BUNKER HILL