CONTRACT NO. 72232

| F.A.P. RTE. | SECTION | COUNTY | TOTAL SHEETS | SHEET NO. |
|---|---|---|---|---|
| • | •• | MACOUPIN | 231 | 206 |
| STA. 14+00.00 | | TO STA. 14+50.00 | | |
| FED. ROAD DIST. NO. | ILLINOIS | FED. AID PROJECT | | |

• FAP 325 & FAP 604

•• 14R; 115RS-2; 116RS-4; 101RS-2

| FINAL SURVEY | NOTE BOOK | NO. |
|---|---|---|
| SURVEYED | | BY |
| PLOTTED | | DATE |
| TYPED AS-BUILT | | |
| AREAS | | |
| AREAS CHECKED | | |

| ORIGINAL SURVEY | NOTE BOOK | NO. |
|---|---|---|
| SURVEYED | | BY |
| PLOTTED | | DATE |
| TYPED AS-BUILT | | |
| AREAS | | |
| AREAS CHECKED | | |

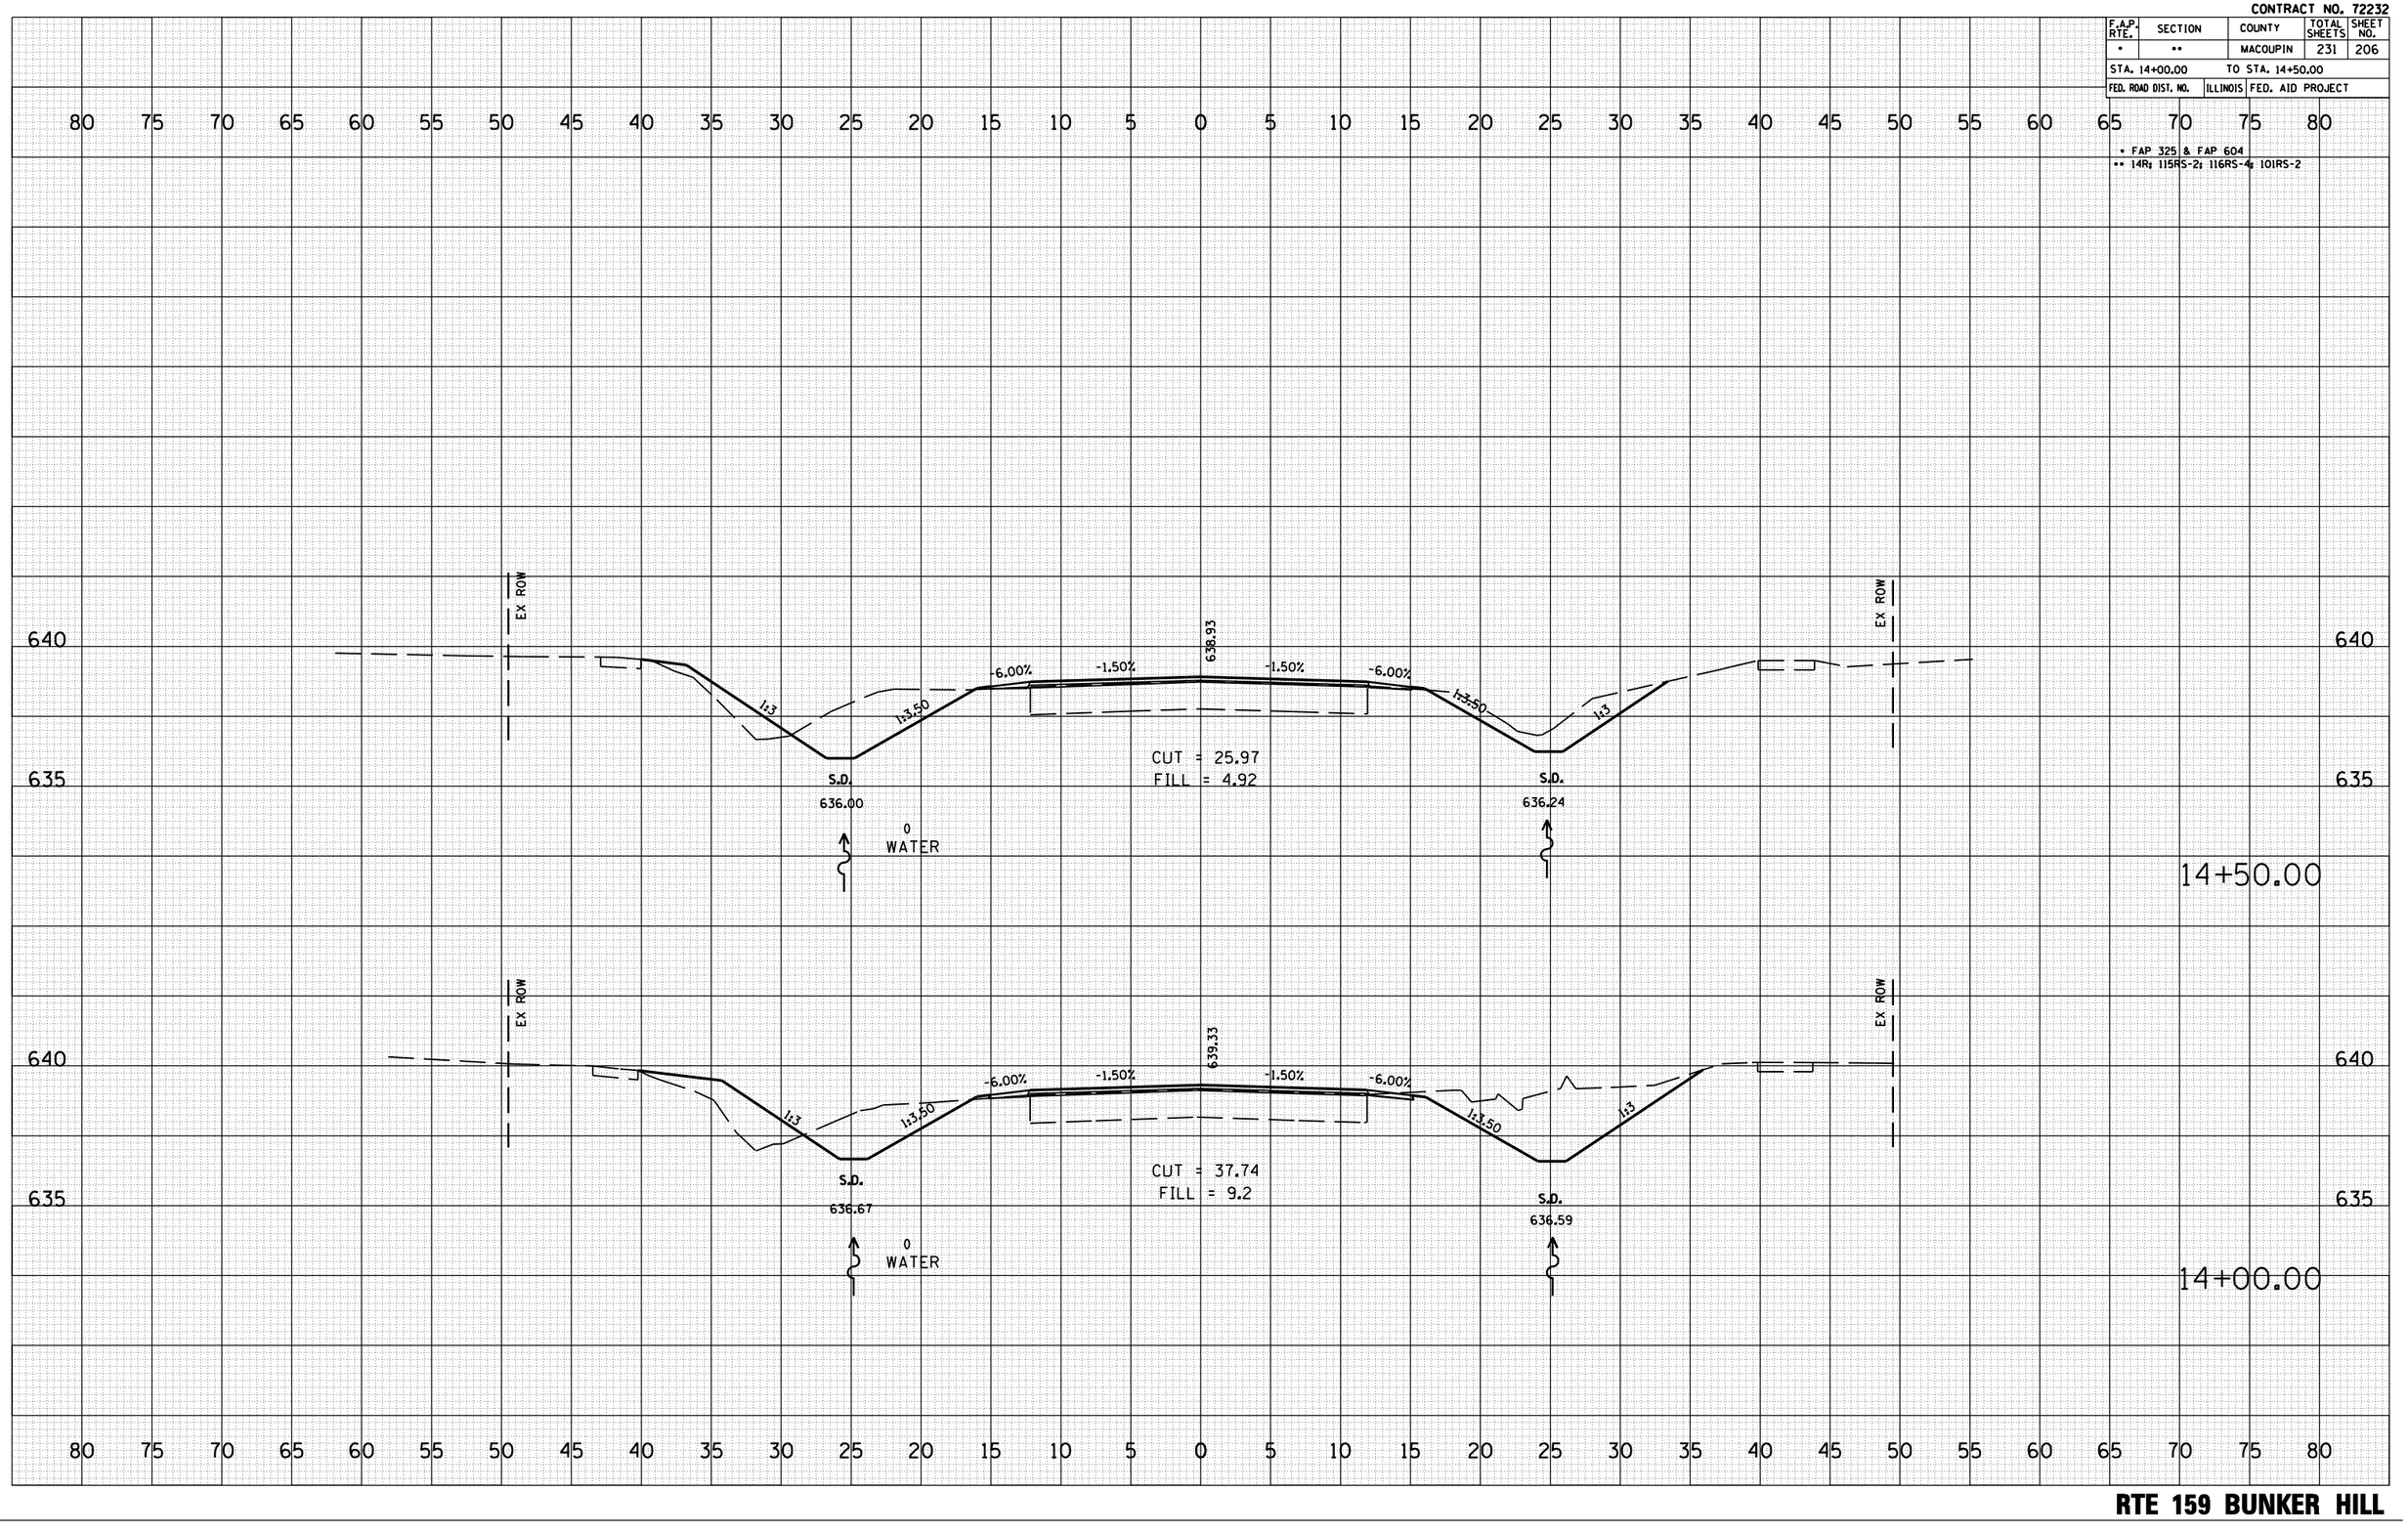


PLOT DATE = $DATE$
FILE NAME = $FILE$
PLOT SCALE = $SCALE$
USER NAME = $USER$

**RTE 159 BUNKER HILL**