PLOT DATE = #DATE#
FILE NAME = #FILEL#
PLOT SCALE = #SCALE#
USER NAME = #USER#

ORIGINAL SURVEY		BY	DATE
	SURVEYED		
	PLOTTED		
NOTE BOOK	TEMPLATE		
	AREAS		
NO.	AREAS CHECKED		

FINAL SURVEY		BY	DATE
	SURVEYED		
	PLOTTED		
NOTE BOOK	TEMPLATE		
	AREAS		
NO.	AREAS CHECKED		

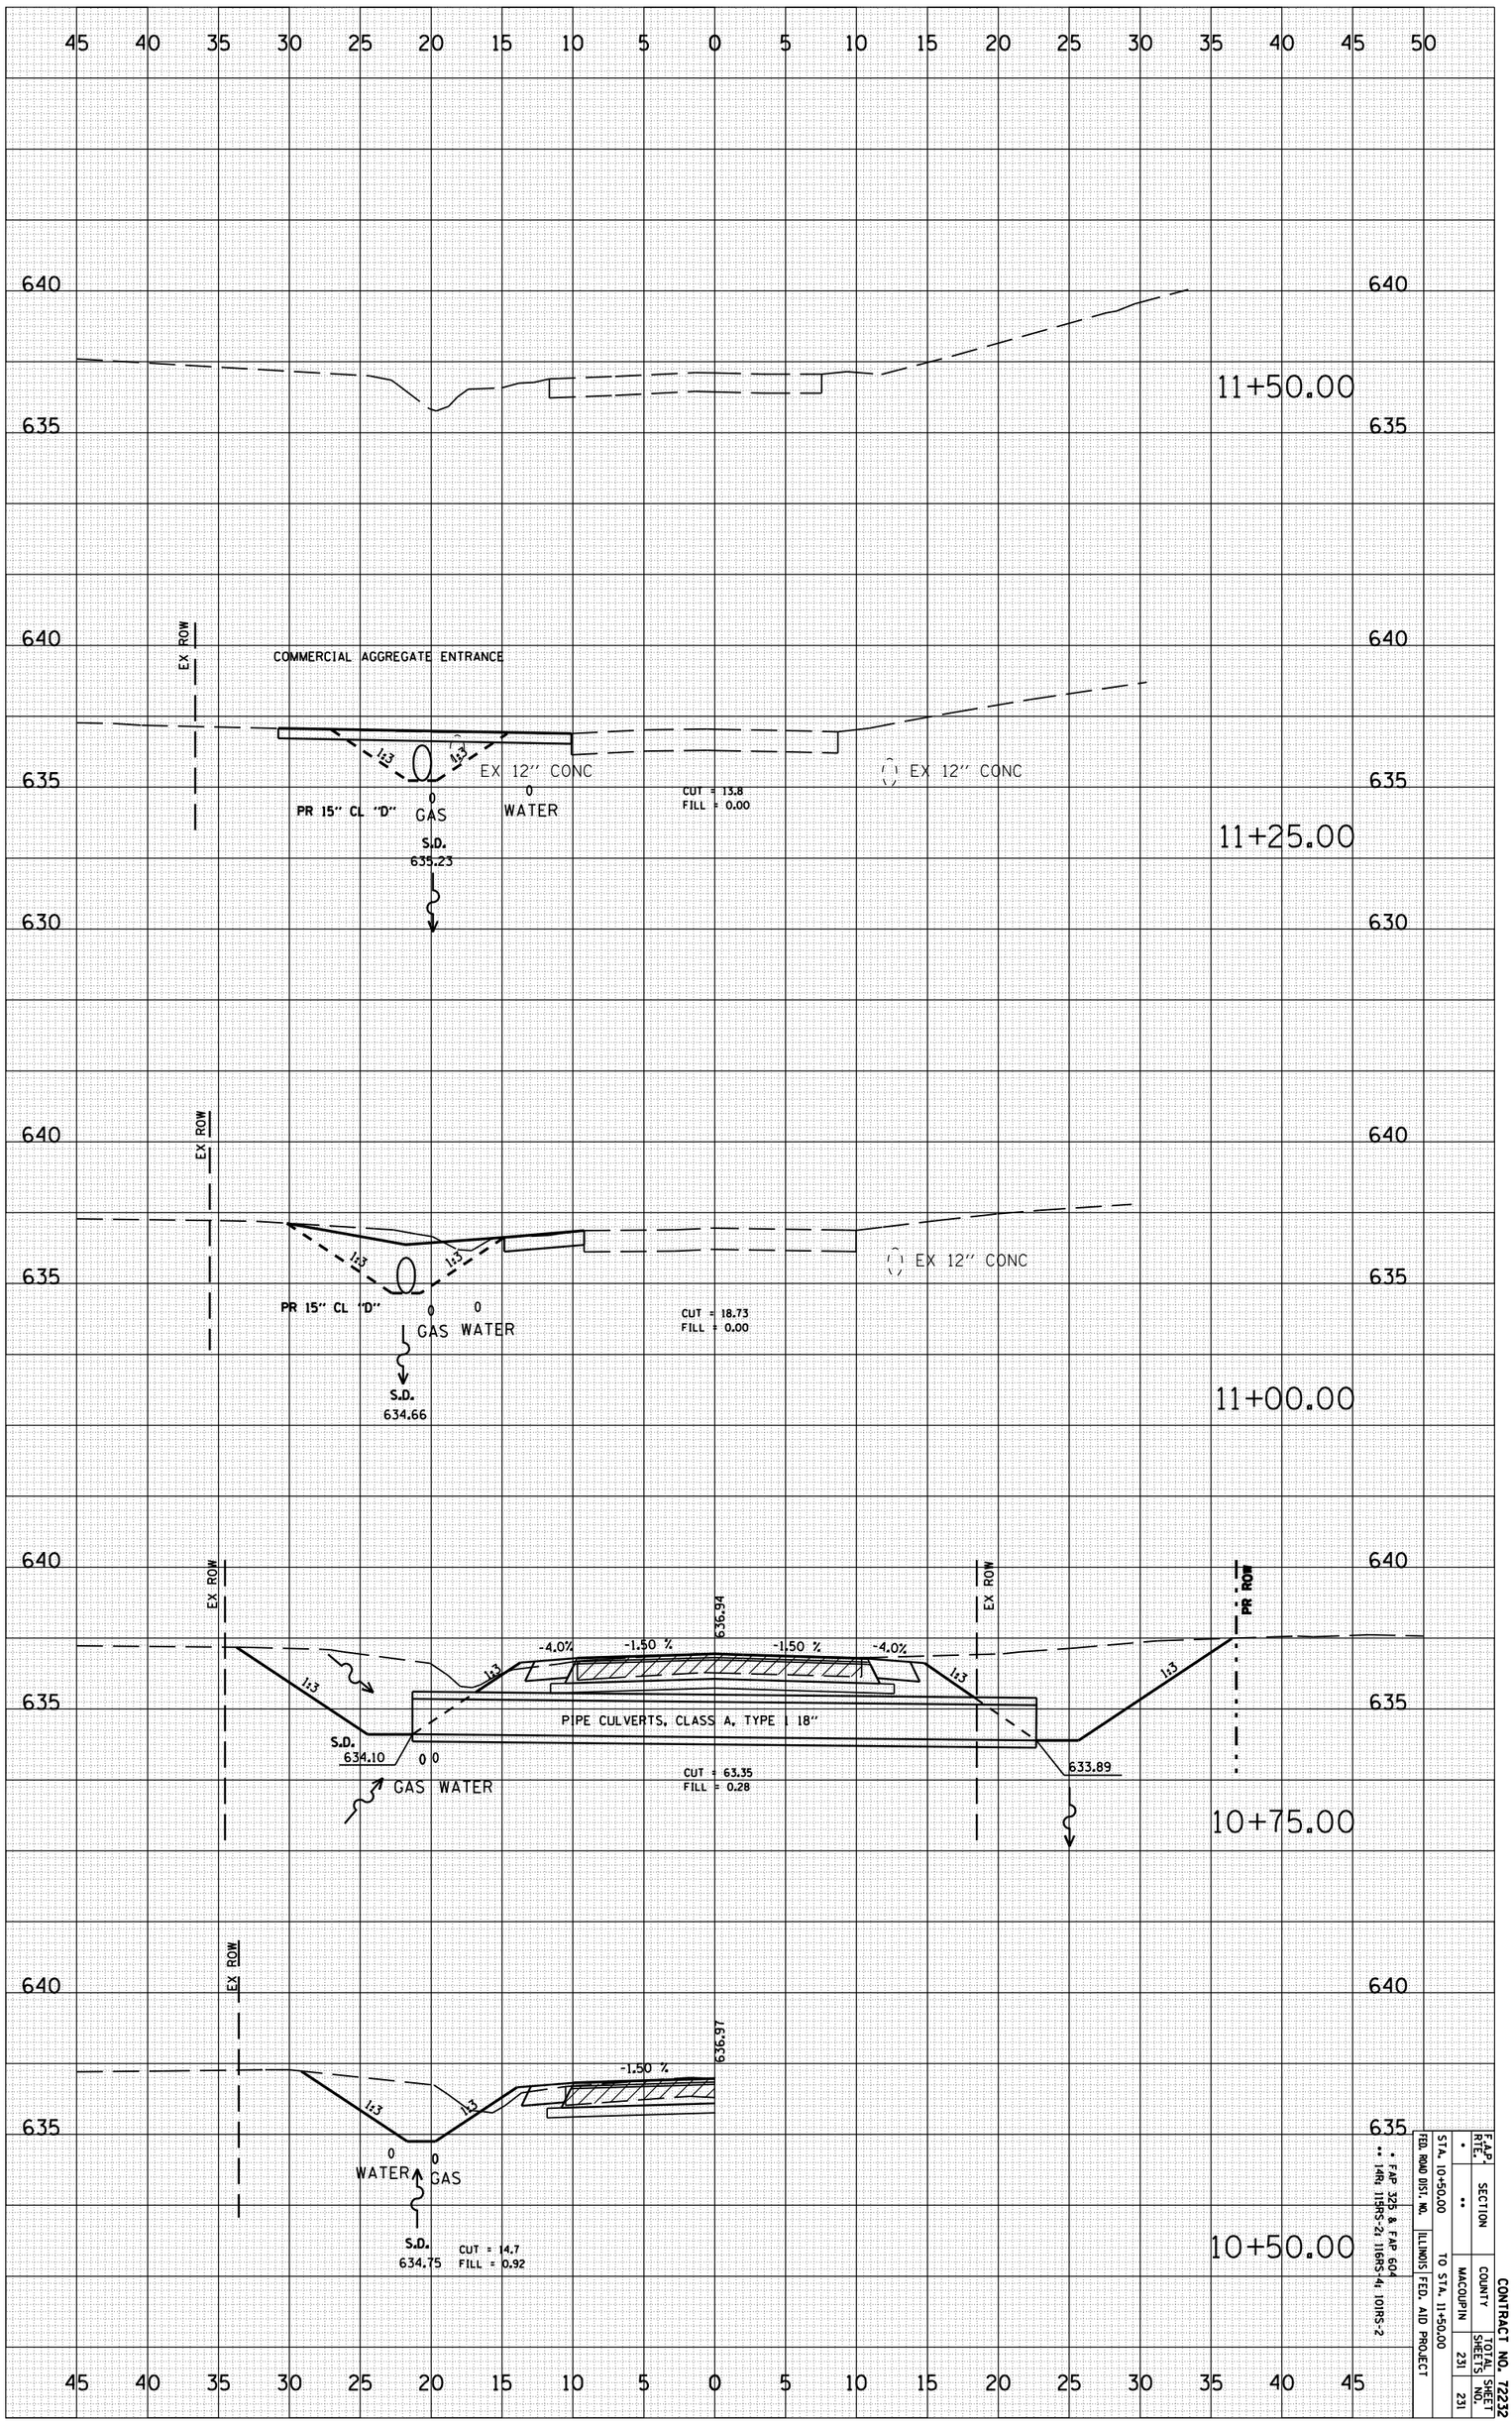

EAST ALTON STREET

F.A.P. RTE.	SECTION	COUNTY	TOTAL SHEETS	SHEET NO.
*	**	MACOUPIN	231	231
STA. 10+50.00		TO STA. 11+50.00		
FED. ROAD DIST. NO.	ILLINOIS	FED. AID PROJECT		

* FAP 325 & FAP 604
** 14(R); 11(RS-2); 11(RS-4); 10(RS-2

CONTRACT NO. 72232