CONTRACT No. 72682

F.A.P. RTE.	SECTION	COUNTY	TOTAL SHEETS	SHEET No.
315	34-5	HANCOCK	612	64
STA.		TO STA.		
FED. ROAD DIST. No.	ILLINOIS	FED. AID PROJECT		

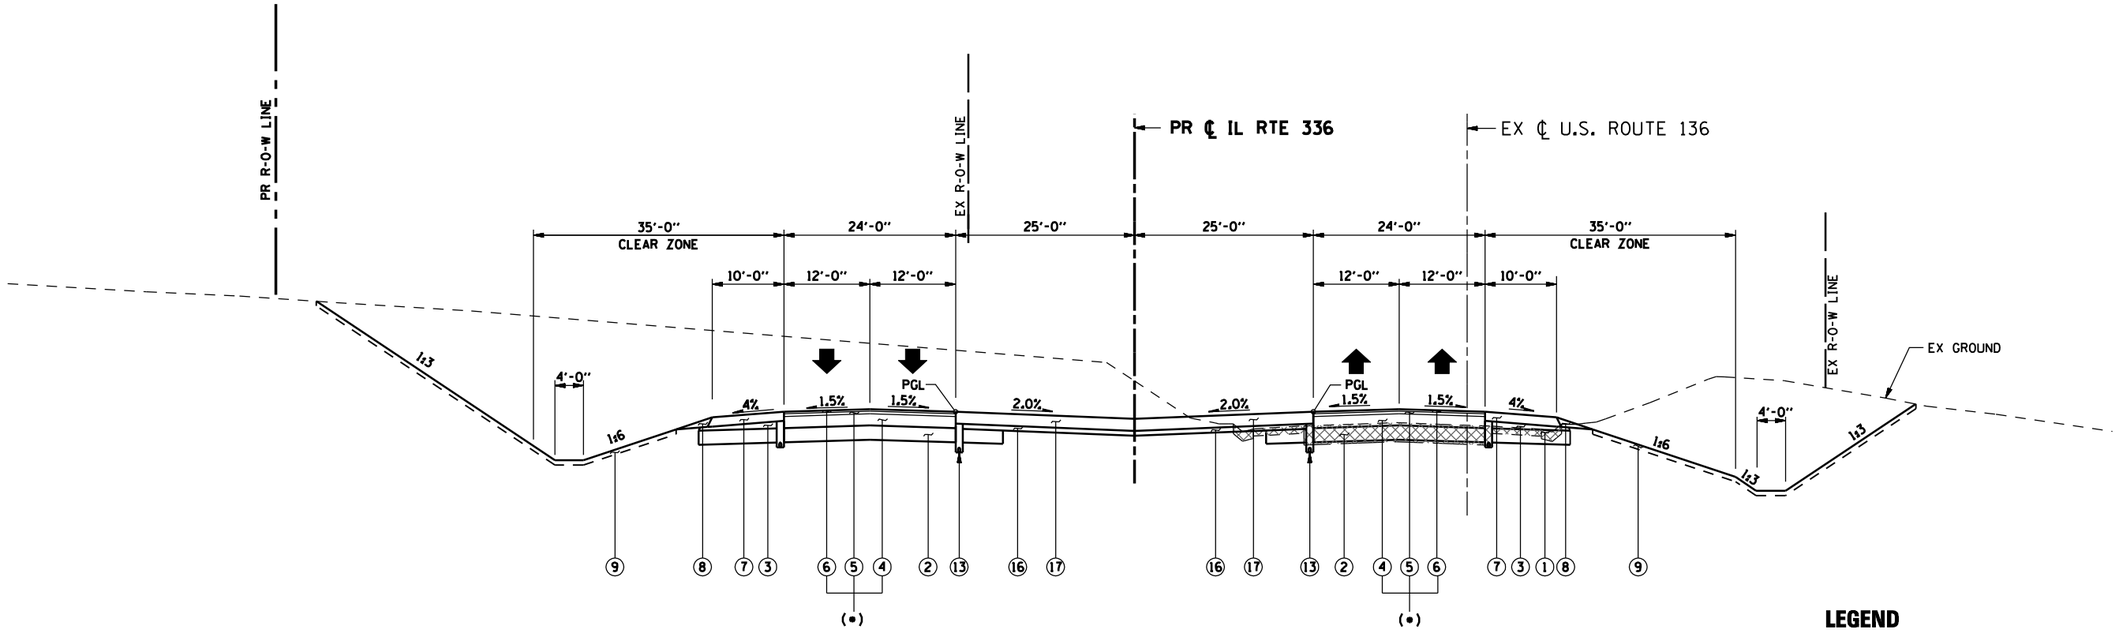

WESTBOUND **EASTBOUND**

PROPOSED TYPICAL SECTION

STA. 1371+79.76 TO STA. 1373+55.93

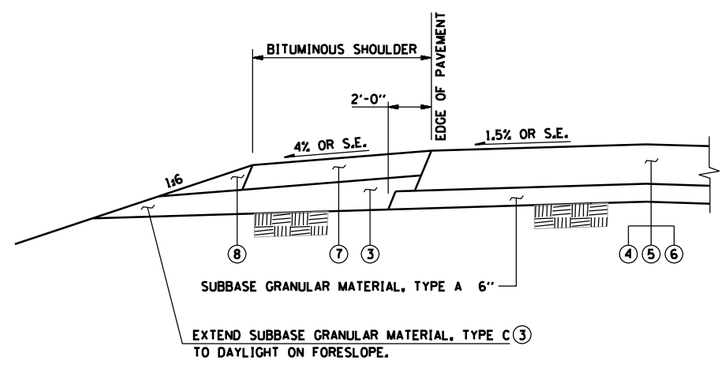

PAVEMENT DRAINAGE IN ROCK EXCAVATION

STA 1294+00 TO STA 1298+00
STA 1353+50 TO STA 1356+50
STA 1375+00 TO STA 1377+00
STA 1400+50 TO STA 1402+75
ACTUAL LIMITS WILL BE DETERMINED BY THE ENGINEER

LEGEND

1. PR PAVEMENT REMOVAL (SEE PLAN FOR LOCATIONS)
2. PR LIME MODIFIED SOIL 12"
3. PR SUB-BASE GRANULAR MATERIAL, TYPE C
4. PR POLYMERIZED BIT. CONC. BASE CSE., SUPERPAVE (9¼")
5. (•) PR POLYMERIZED BIT. CONC. BINDER CE., SUPERPAVE, IL 19.0, N70 (2")
6. PR POLYMERIZED BIT. CONC. SURFACE CSE., SUPERPAVE, MIXTURE "D", N70 (2")
7. PR BITUMINOUS SHOULDERS SUPERPAVE 8" WITH RUMBLE STRIPS
8. PR AGGREGATE SHOULDER, TYPE B
9. PR TOPSOIL EXCAVATION AND PLACEMENT
10. PR CONCRETE SINGLE FACED BARRIER WALL
11. PR CONCRETE DOUBLE FACED MEDIAN BARRIER
12. PR CONCRETE RETAINING WALL
13. PR PIPE UNDERDRAIN (STD 601001)
14. PR CONCRETE GUTTER, TYPE A
15. PR CONCRETE GLARE SCREEN
16. PR AGGREGATE BASE COURSE, TYPE A
17. PR BITUMINOUS CONCRETE PAVEMENT (FULL DEPTH) SUPERPAVE, 10"
18. PR CONCRETE SHOULDER 10" WITH RUMBLE STRIP

(•) PR BITUMINOUS CONCRETE PAVEMENT (FULL DEPTH) SUPERPAVE, 13¼"

REVISIONS	
NAME	DATE

ILLINOIS DEPARTMENT OF TRANSPORTATION

PROPOSED TYPICAL SECTIONS
IL ROUTE 336 – (US 136)

SCALE: DRAWN BY: AAD
DATE: MARCH 10, 2006 CHECKED BY: JAC

•DGN-SPEC•
•DATE-TIME•
•REF01

D6 PROJECT: FILE: .