CONTRACT No. 72682

F.A.P. RTE.	SECTION	COUNTY	TOTAL SHEETS	SHEET No.
315	34-5	HANCOCK	612	103
STA. 1208+00	TO STA. 1221+00			
FED. ROAD DIST. No.	ILLINOIS	FED. AID PROJECT		

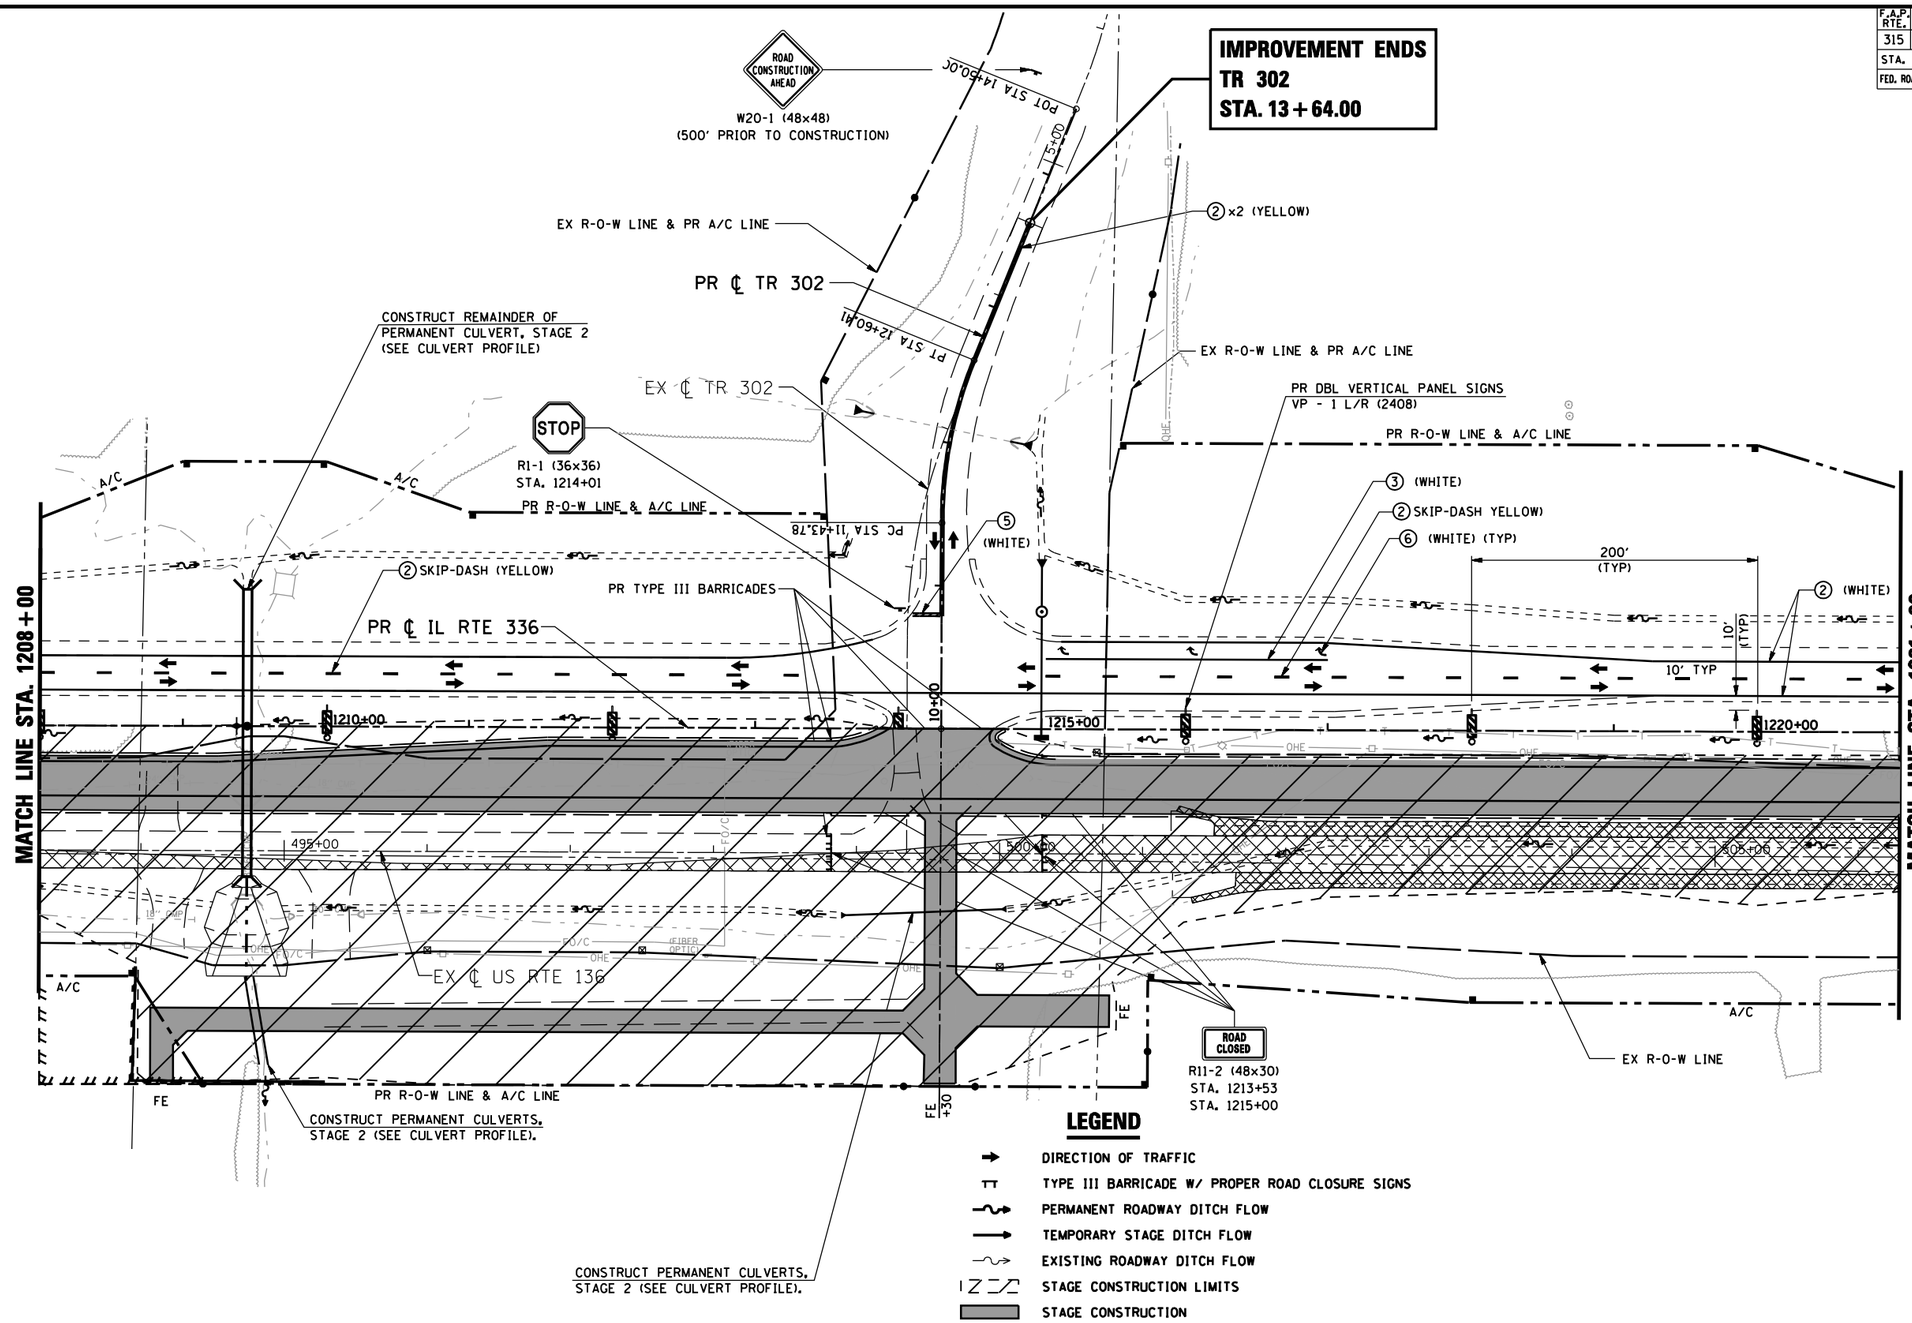

LEGEND

- DIRECTION OF TRAFFIC
- TYPE III BARRICADE W/ PROPER ROAD CLOSURE SIGNS
- PERMANENT ROADWAY DITCH FLOW
- TEMPORARY STAGE DITCH FLOW
- EXISTING ROADWAY DITCH FLOW
- STAGE CONSTRUCTION LIMITS
- STAGE CONSTRUCTION
- REMOVAL
- (1) EXISTING PAVEMENT MARKING
- (2) TEMP PAINT PAVEMENT MARKING - LINE 5"
- (3) TEMP PAINT PAVEMENT MARKING - LINE 6"
- (4) TEMP PAINT PAVEMENT MARKING - LINE 12"
- (5) TEMP PAINT PAVEMENT MARKING - LINE 24"
- (6) TEMP PAINT PAVEMENT MARKING - LETTERS & SYMBOLS

REVISIONS	
NAME	DATE

ILLINOIS DEPARTMENT OF TRANSPORTATION

MAINTENANCE OF TRAFFIC
IL RTE 336 (STAGE 2)
STA. 1208+00 TO STA. 1221+00

SCALE: DRAWN BY: RG
DATE: MARCH 10, 2006 CHECKED BY: JAC

•DGN-SPEC•
•DATE-TIME•
•REF01

D6 PROJECT: FILE: .