CONTRACT No. 72682

F.A.P. RTE.	SECTION	COUNTY	TOTAL SHEETS	SHEET No.
315	34-5	HANCOCK	612	117
STA. 1393+00	TO STA. 1406+00			
FED. ROAD DIST. No.	ILLINOIS	FED. AID PROJECT		

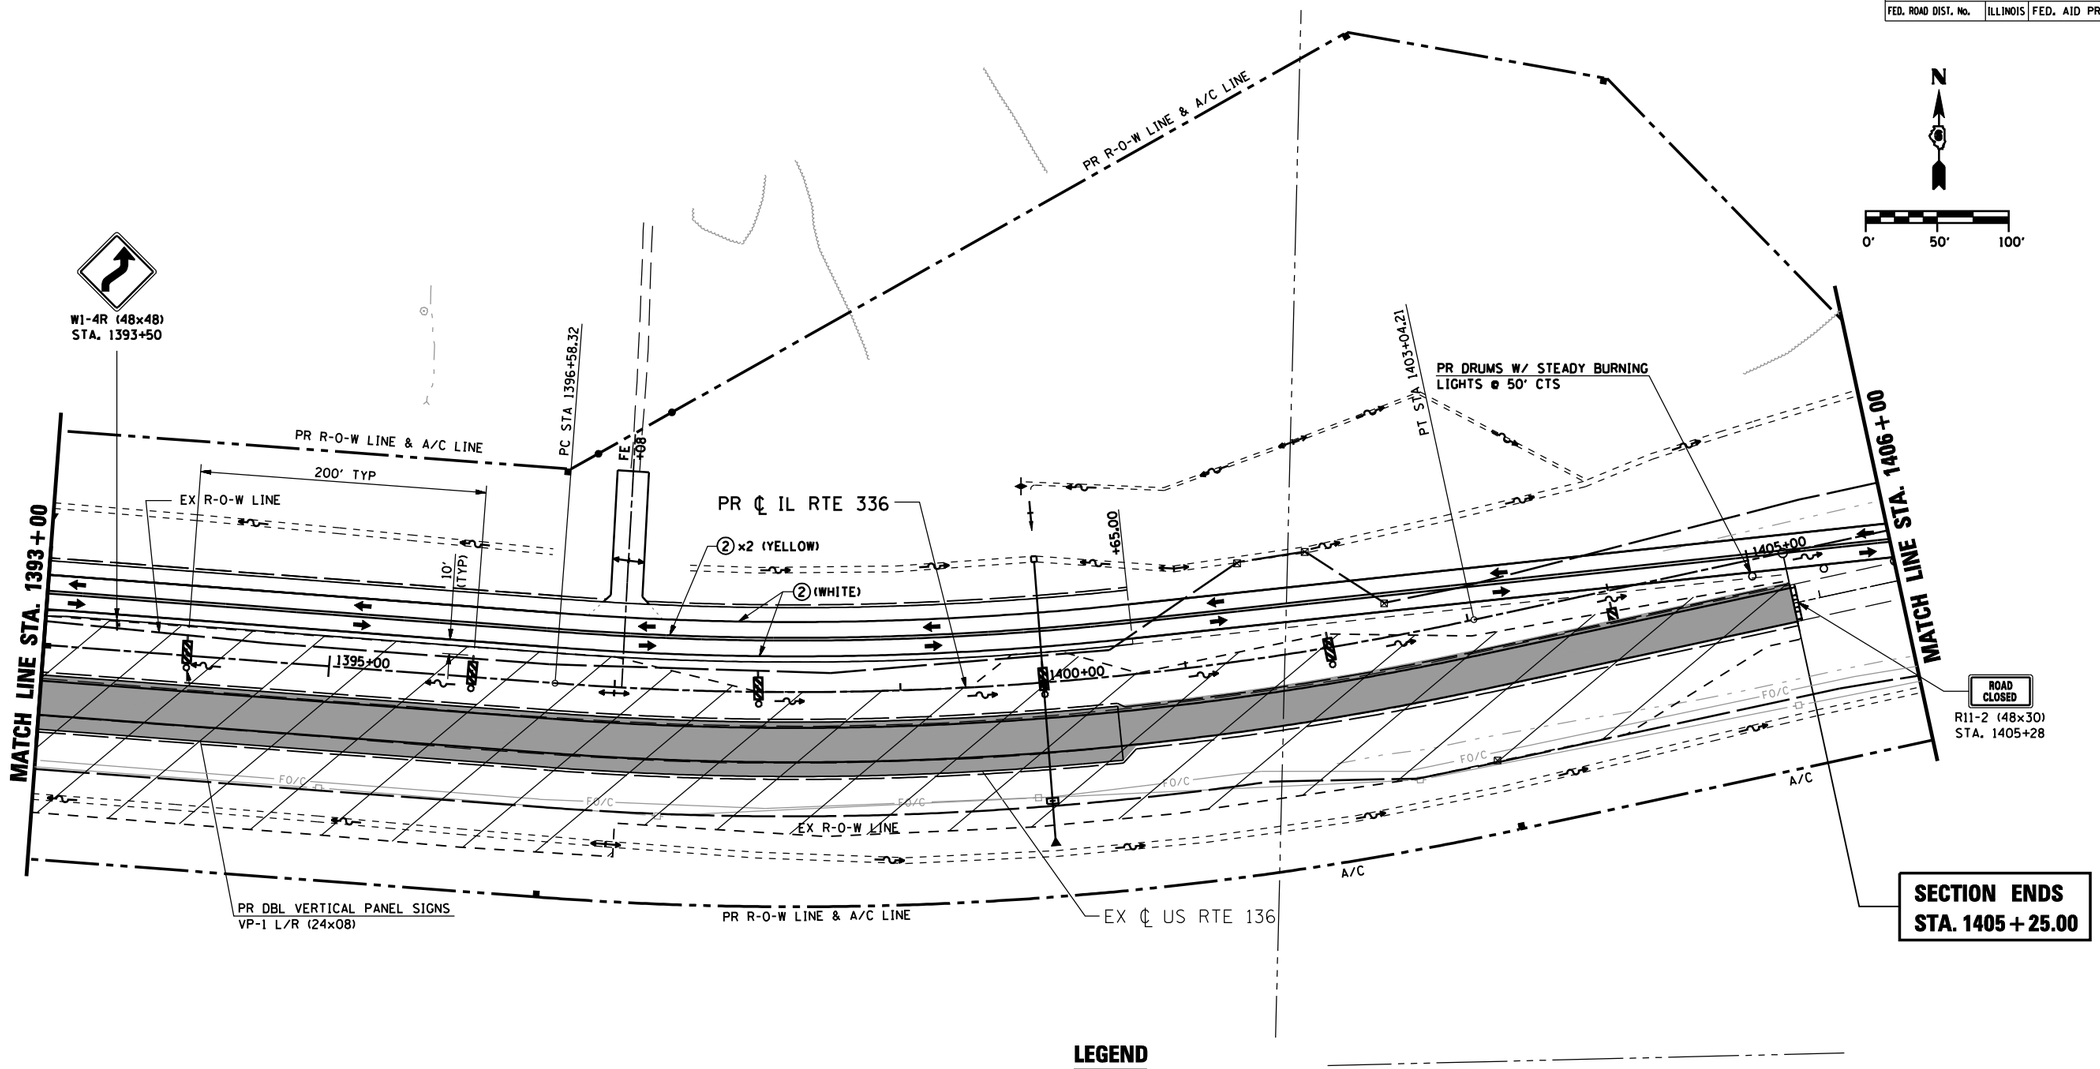

LEGEND

→	DIRECTION OF TRAFFIC
TT	TYPE III BARRICADE W/ PROPER ROAD CLOSURE SIGNS
	PERMANENT ROADWAY DITCH FLOW
	TEMPORARY STAGE DITCH FLOW
	EXISTING ROADWAY DITCH FLOW
	STAGE CONSTRUCTION LIMITS
	STAGE CONSTRUCTION
	REMOVAL
①	EXISTING PAVEMENT MARKING
②	TEMP PAINT PAVEMENT MARKING - LINE 5"
③	TEMP PAINT PAVEMENT MARKING - LINE 6"
④	TEMP PAINT PAVEMENT MARKING - LINE 12"
⑤	TEMP PAINT PAVEMENT MARKING - LINE 24"
⑥	TEMP PAINT PAVEMENT MARKING - LETTERS & SYMBOLS

REVISIONS NAME	DATE

ILLINOIS DEPARTMENT OF TRANSPORTATION

MAINTENANCE OF TRAFFIC
IL RTE 336 (STAGE 2)
STA. 1393+00 TO STA. 1406+00

SCALE:
DRAWN BY: RG
DATE: MARCH 10, 2006
CHECKED BY: JAC

•DGN-SPEC•
•DATE-TIME•
•REF01

D6 PROJECT: FILE: .