**CONTRACT No. 72682**

| F.A.P. RTE. | SECTION | COUNTY | TOTAL SHEETS | SHEET No. |
|---|---|---|---|---|
| 315 | 34-5 | HANCOCK | 612 | 125 |
| STA. 1196+00 | TO STA. 1208+00 | | | |
| FED. ROAD DIST. No. | ILLINOIS | FED. AID PROJECT | | |

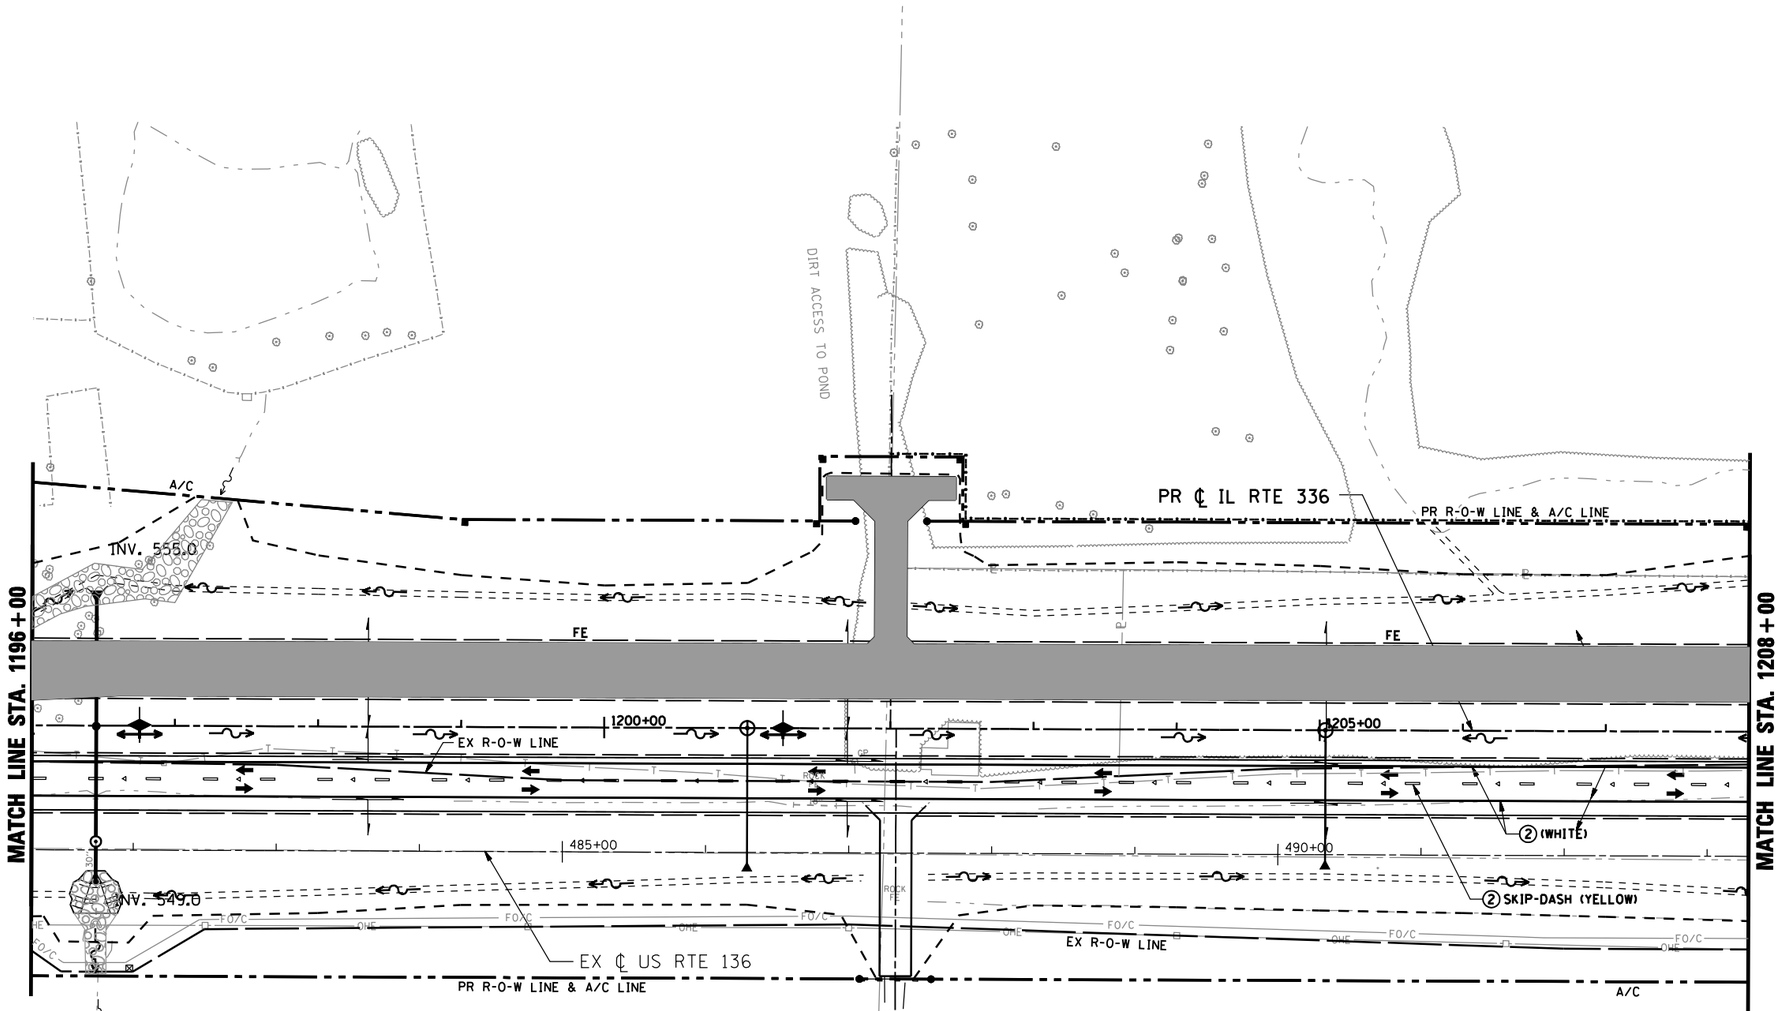


## LEGEND

- DIRECTION OF TRAFFIC
- TYPE III BARRICADE W/ PROPER ROAD CLOSURE SIGNS
- PERMANENT ROADWAY DITCH FLOW
- TEMPORARY STAGE DITCH FLOW
- EXISTING ROADWAY DITCH FLOW
- STAGE CONSTRUCTION LIMITS
- STAGE CONSTRUCTION
- REMOVAL
- ① EXISTING PAVEMENT MARKING
- ② TEMP PAINT PAVEMENT MARKING - LINE 5"
- ③ TEMP PAINT PAVEMENT MARKING - LINE 6"
- ④ TEMP PAINT PAVEMENT MARKING - LINE 12"
- ⑤ TEMP PAINT PAVEMENT MARKING - LINE 24"
- ⑥ TEMP PAINT PAVEMENT MARKING - LETTERS & SYMBOLS

| REVISIONS NAME | DATE |
|---|---|
| | |

ILLINOIS DEPARTMENT OF TRANSPORTATION

# MAINTENANCE OF TRAFFIC
# IL RTE 336 (STAGE 3)
# STA. 1196+00 TO STA. 1208+00

SCALE:
DRAWN BY: RG
DATE: MARCH 10, 2006
CHECKED BY: JAC

•DGN-SPEC•
•DATE-TIME•
•REF01

D6 PROJECT: FILE: .