CONTRACT No. 72682

| F.A.P. RTE. | SECTION | COUNTY | TOTAL SHEETS | SHEET No. |
|---|---|---|---|---|
| 315 | 34-5 | HANCOCK | 612 | 148 |
| STA. 1152+00 | TO STA. 1166+50 | | | |
| FED. ROAD DIST. No. | ILLINOIS | FED. AID PROJECT | | |

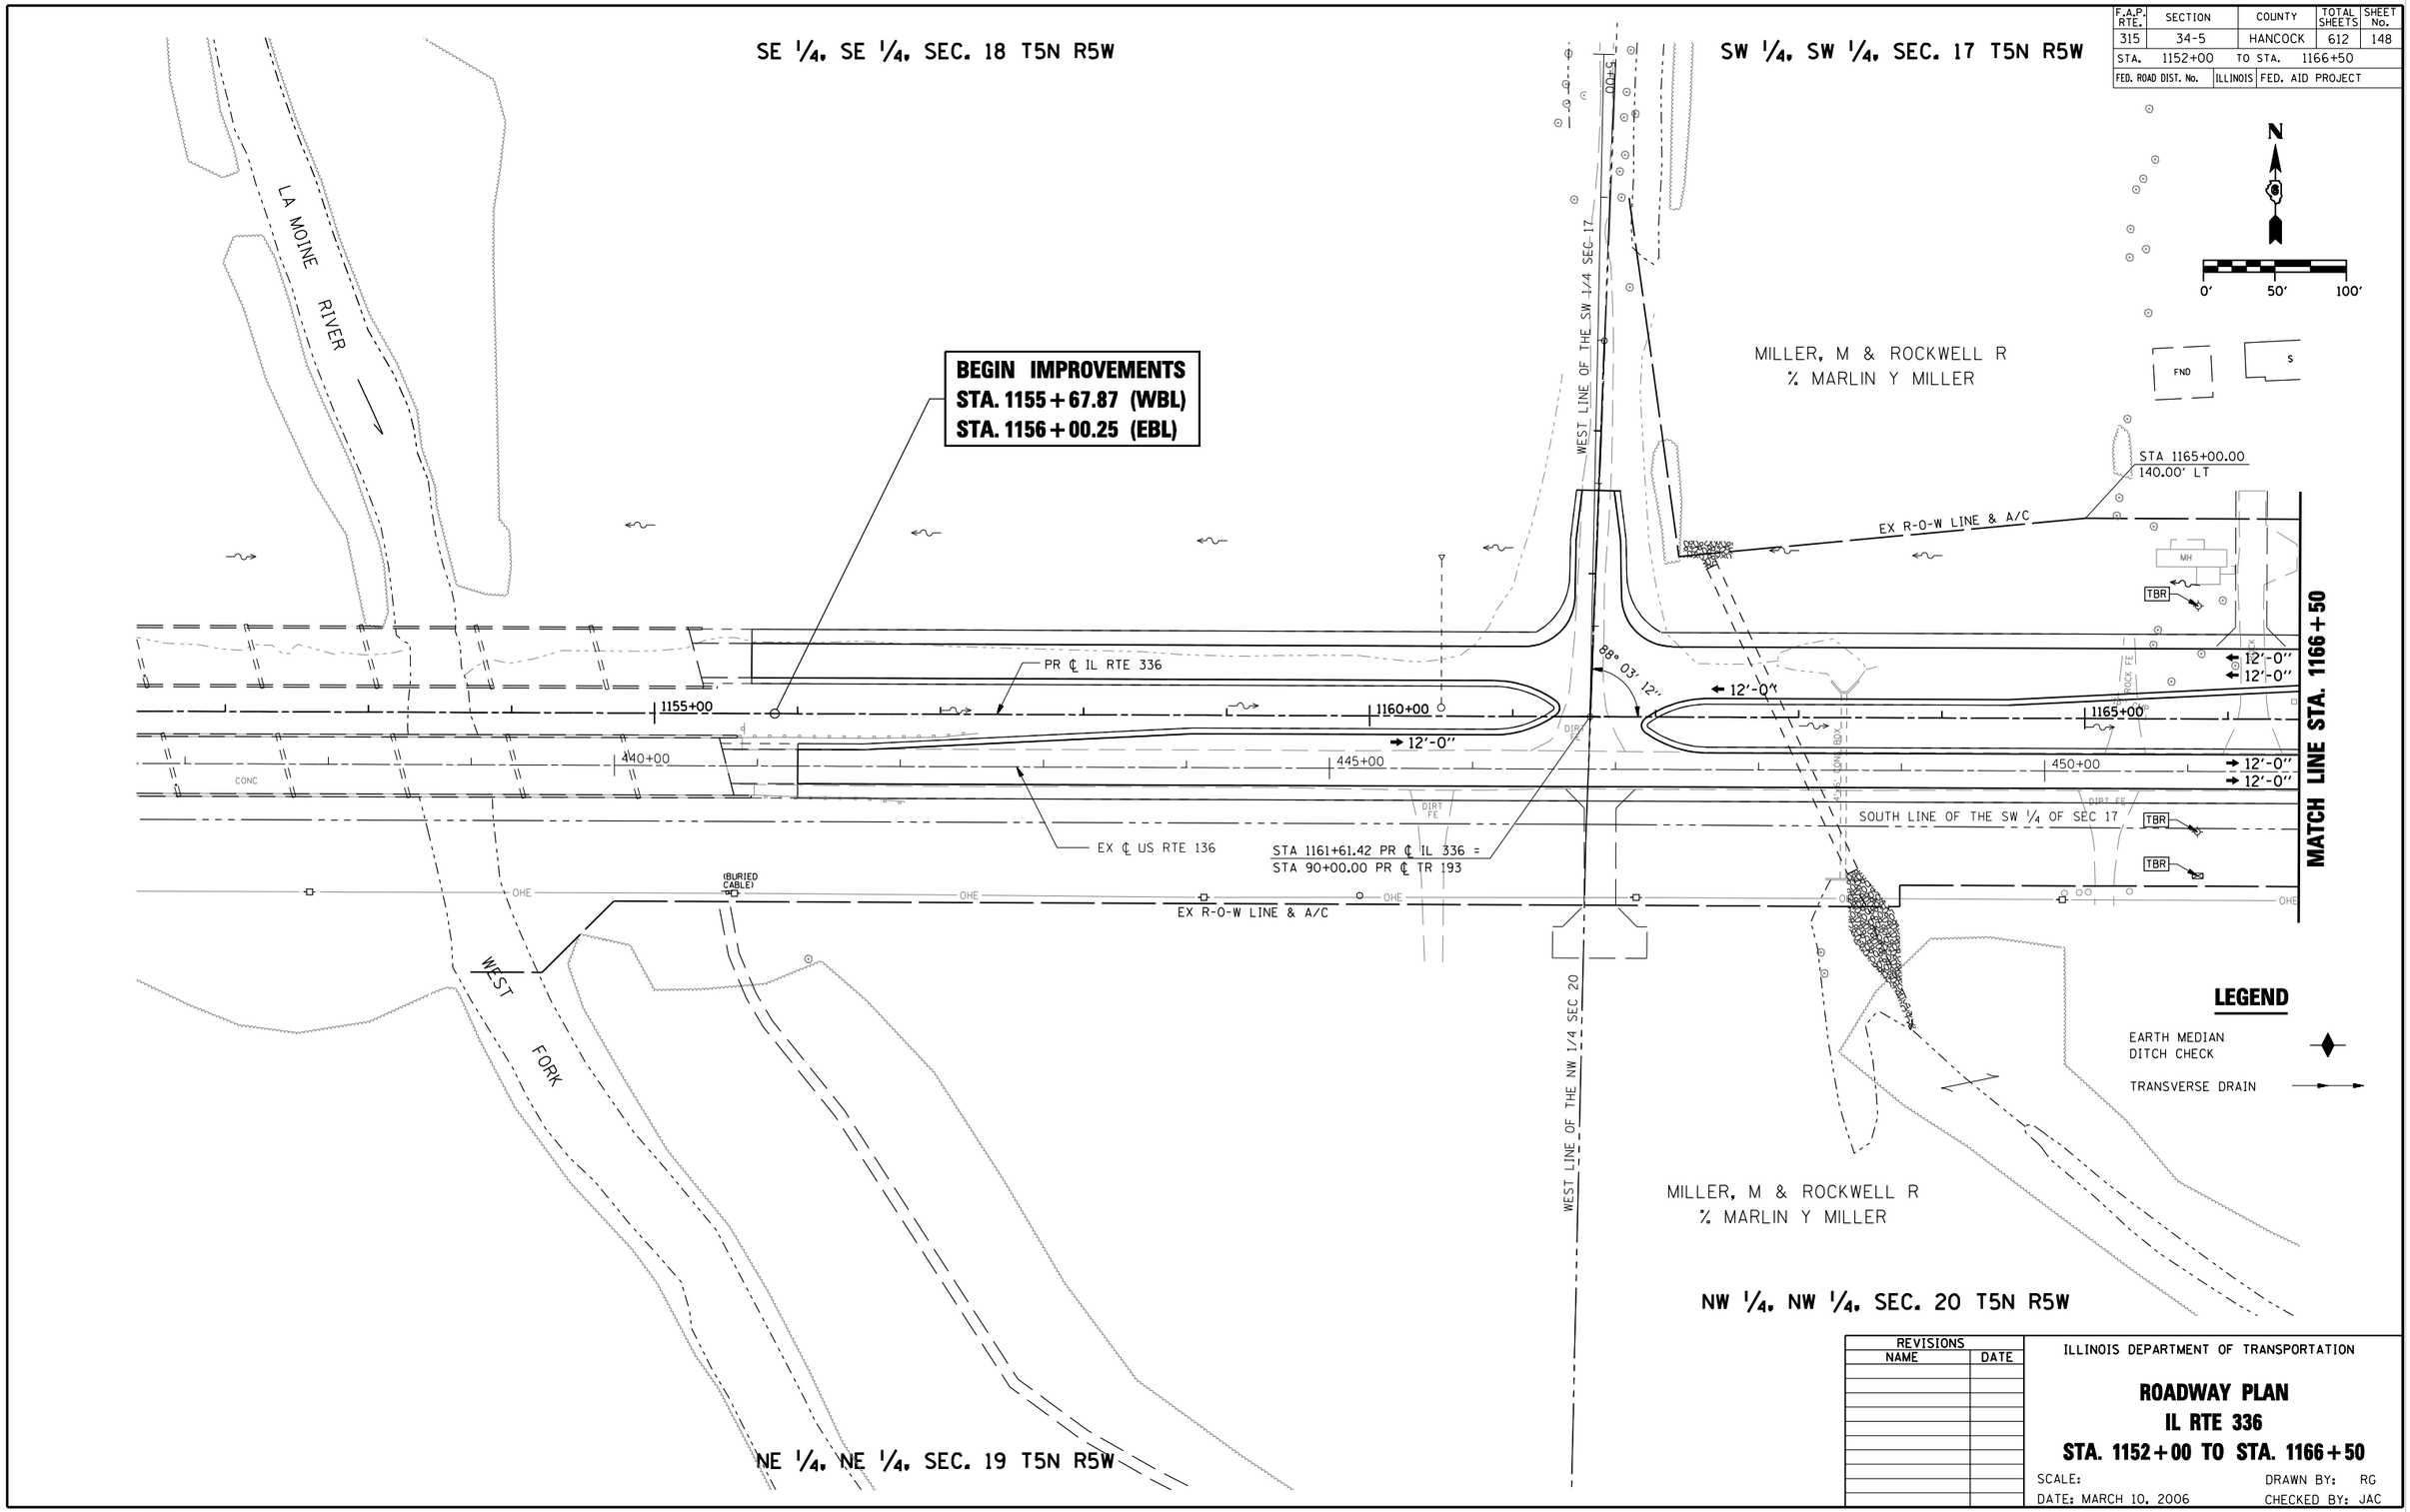


| REVISIONS | |
|---|---|
| NAME | DATE |

ILLINOIS DEPARTMENT OF TRANSPORTATION

**ROADWAY PLAN**
**IL RTE 336**
**STA. 1152+00 TO STA. 1166+50**

SCALE: DRAWN BY: RG
DATE: MARCH 10, 2006 CHECKED BY: JAC

•DGN-SPEC•
•DATE-TIME•
•REF01

D6 PROJECT: FILE: .