CONTRACT No. 72682

F.A.P. RTE.	SECTION	COUNTY	TOTAL SHEETS	SHEET No.
315	34-5	HANCOCK	612	151
STA. 1166+50		TO STA. 1182+00		
FED. ROAD DIST. No.	ILLINOIS	FED. AID PROJECT		

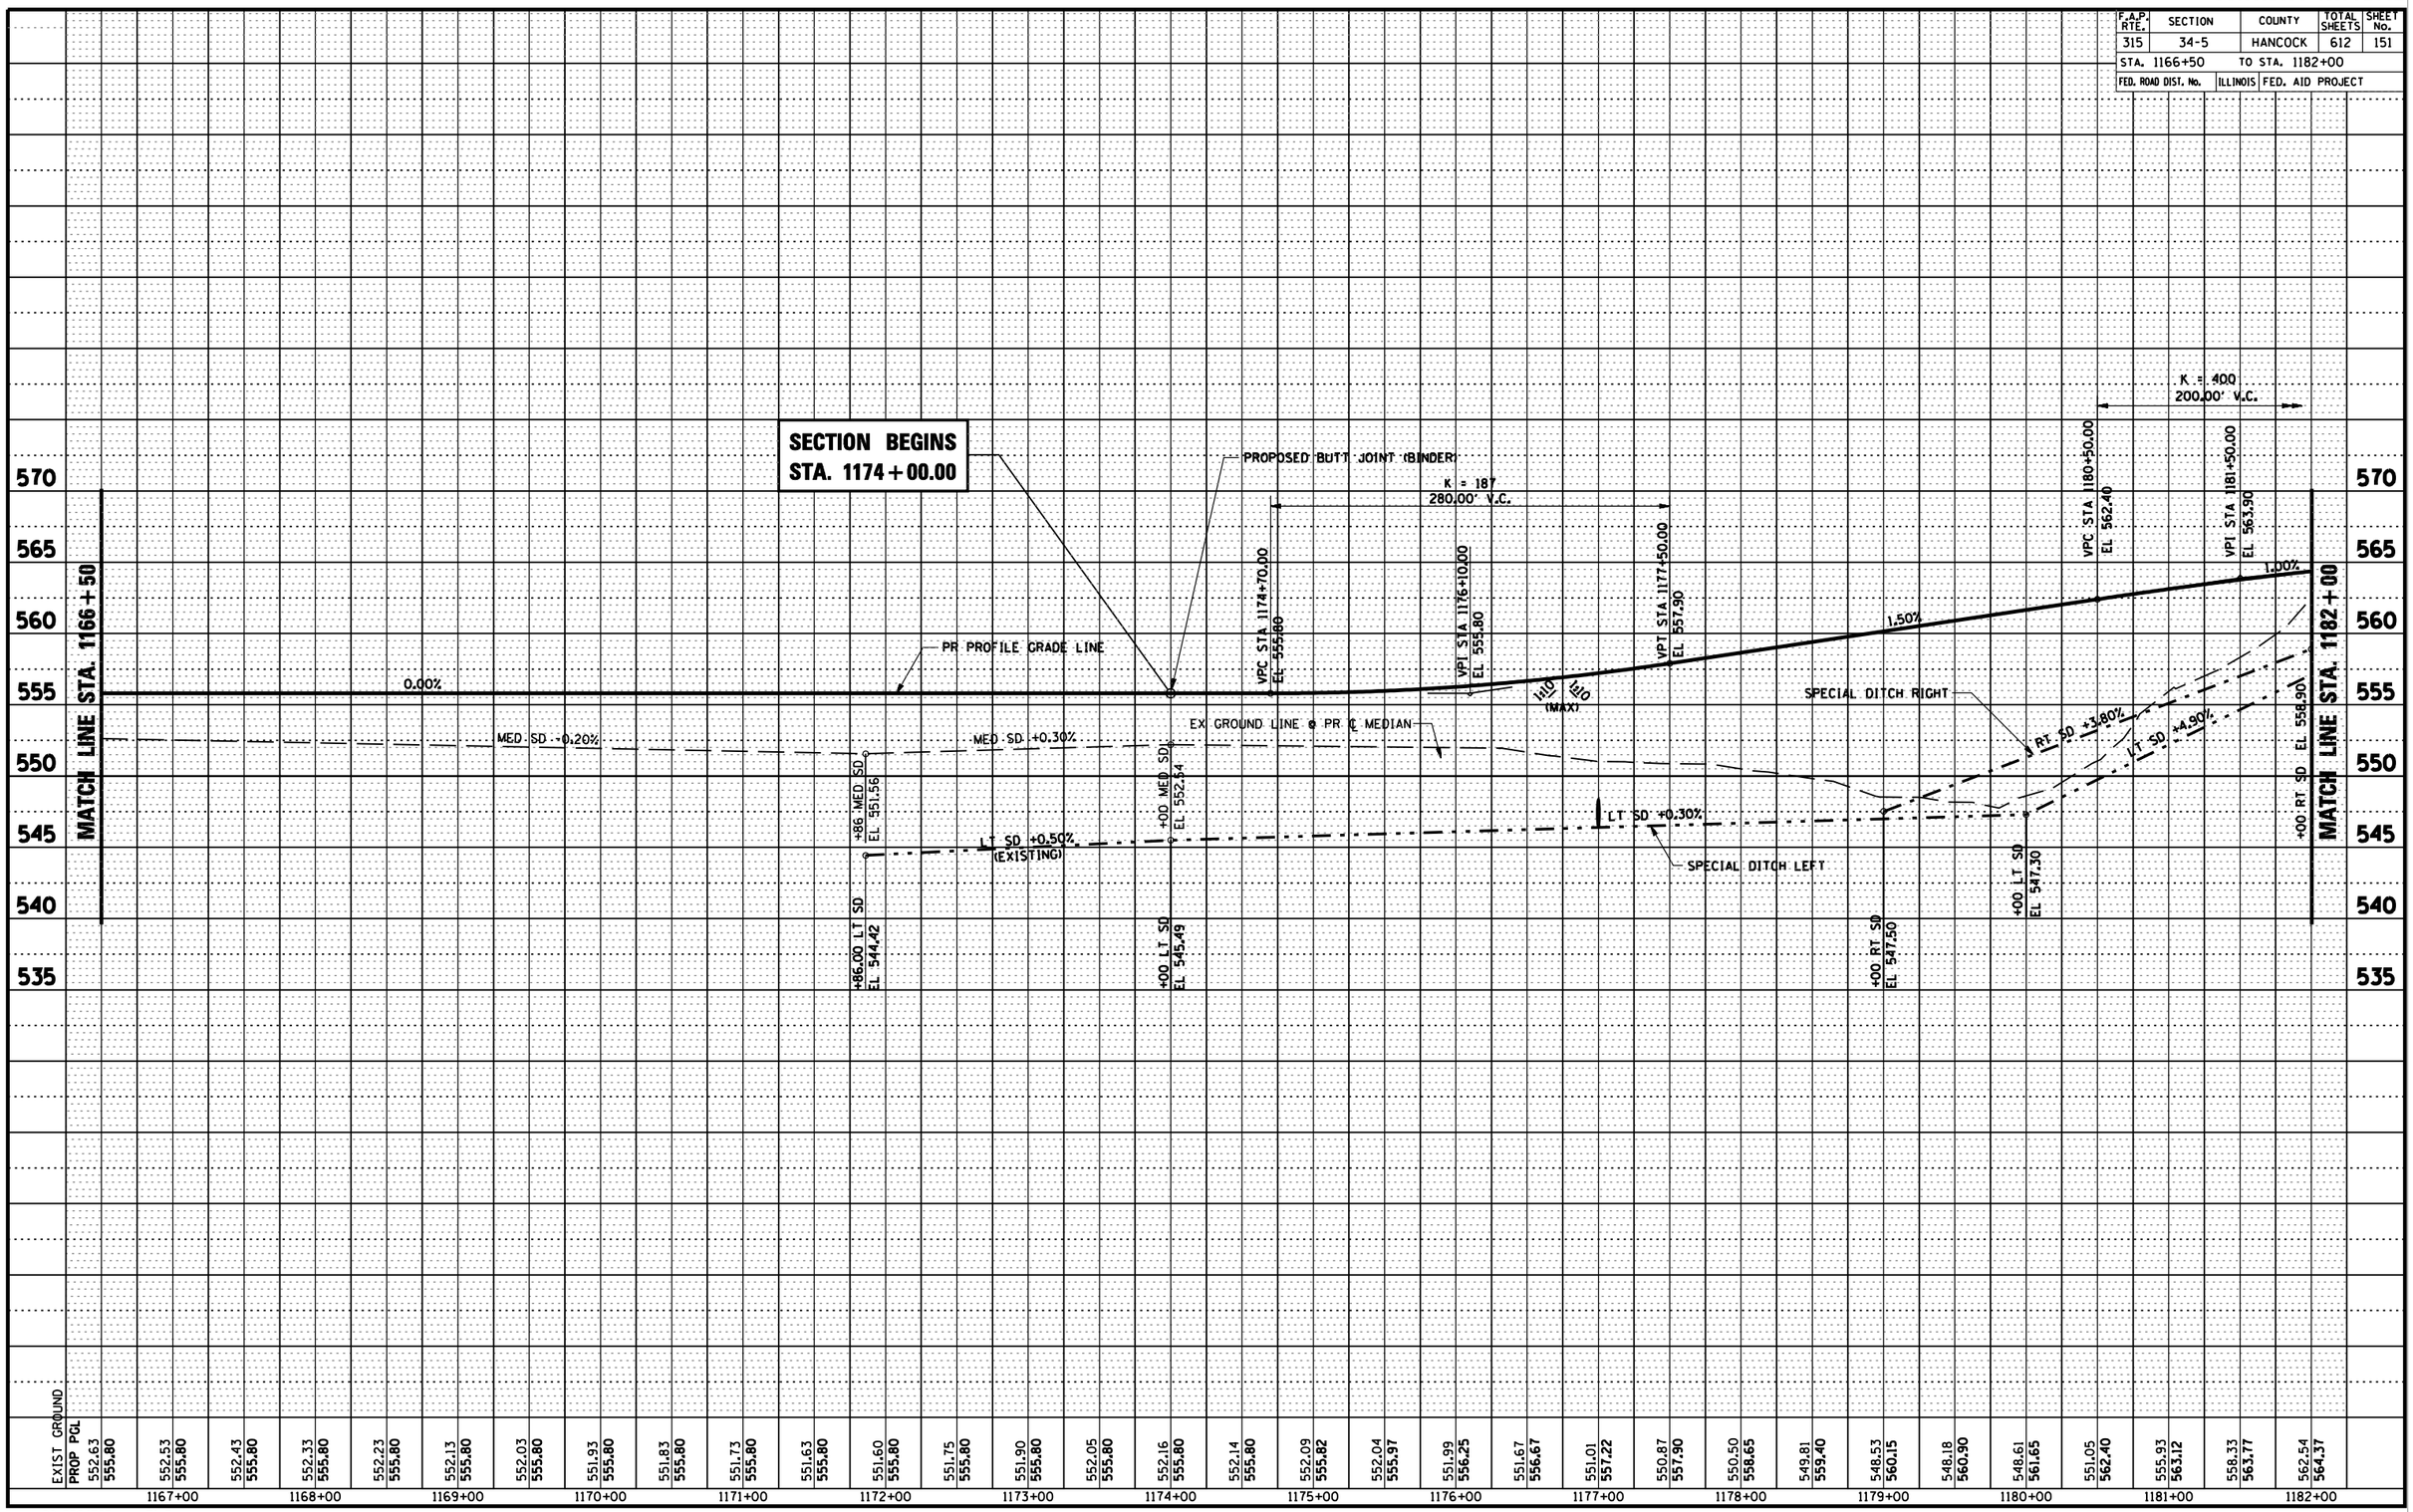

PLAN
SURVEYED
PLOTTED
ALIGNMENT CHECKED
FIELD BK. CHECKED
CADD FILE NAME
NOTE BOOK
No.
BY
DATE

PROFILE
SURVEYED
PLOTTED
GRADES CHECKED
BEAM NOTED
SIGNATURE NOTATIONS CHKD
NOTE BOOK
No.
BY
DATE

•DGN-SPEC•
•DATE-TIME•
•REF01

D6 PROJECT: FILE: .

PROFILE – IL RTE 336 STA. 1166+50 TO STA. 1182+00