CONTRACT No. 72682

F.A.P. RTE.	SECTION	COUNTY	TOTAL SHEETS	SHEET No.
315	34-5	HANCOCK	612	154
STA. 1196+00		TO STA. 1208+00		
FED. ROAD DIST. No.	ILLINOIS	FED. AID PROJECT		

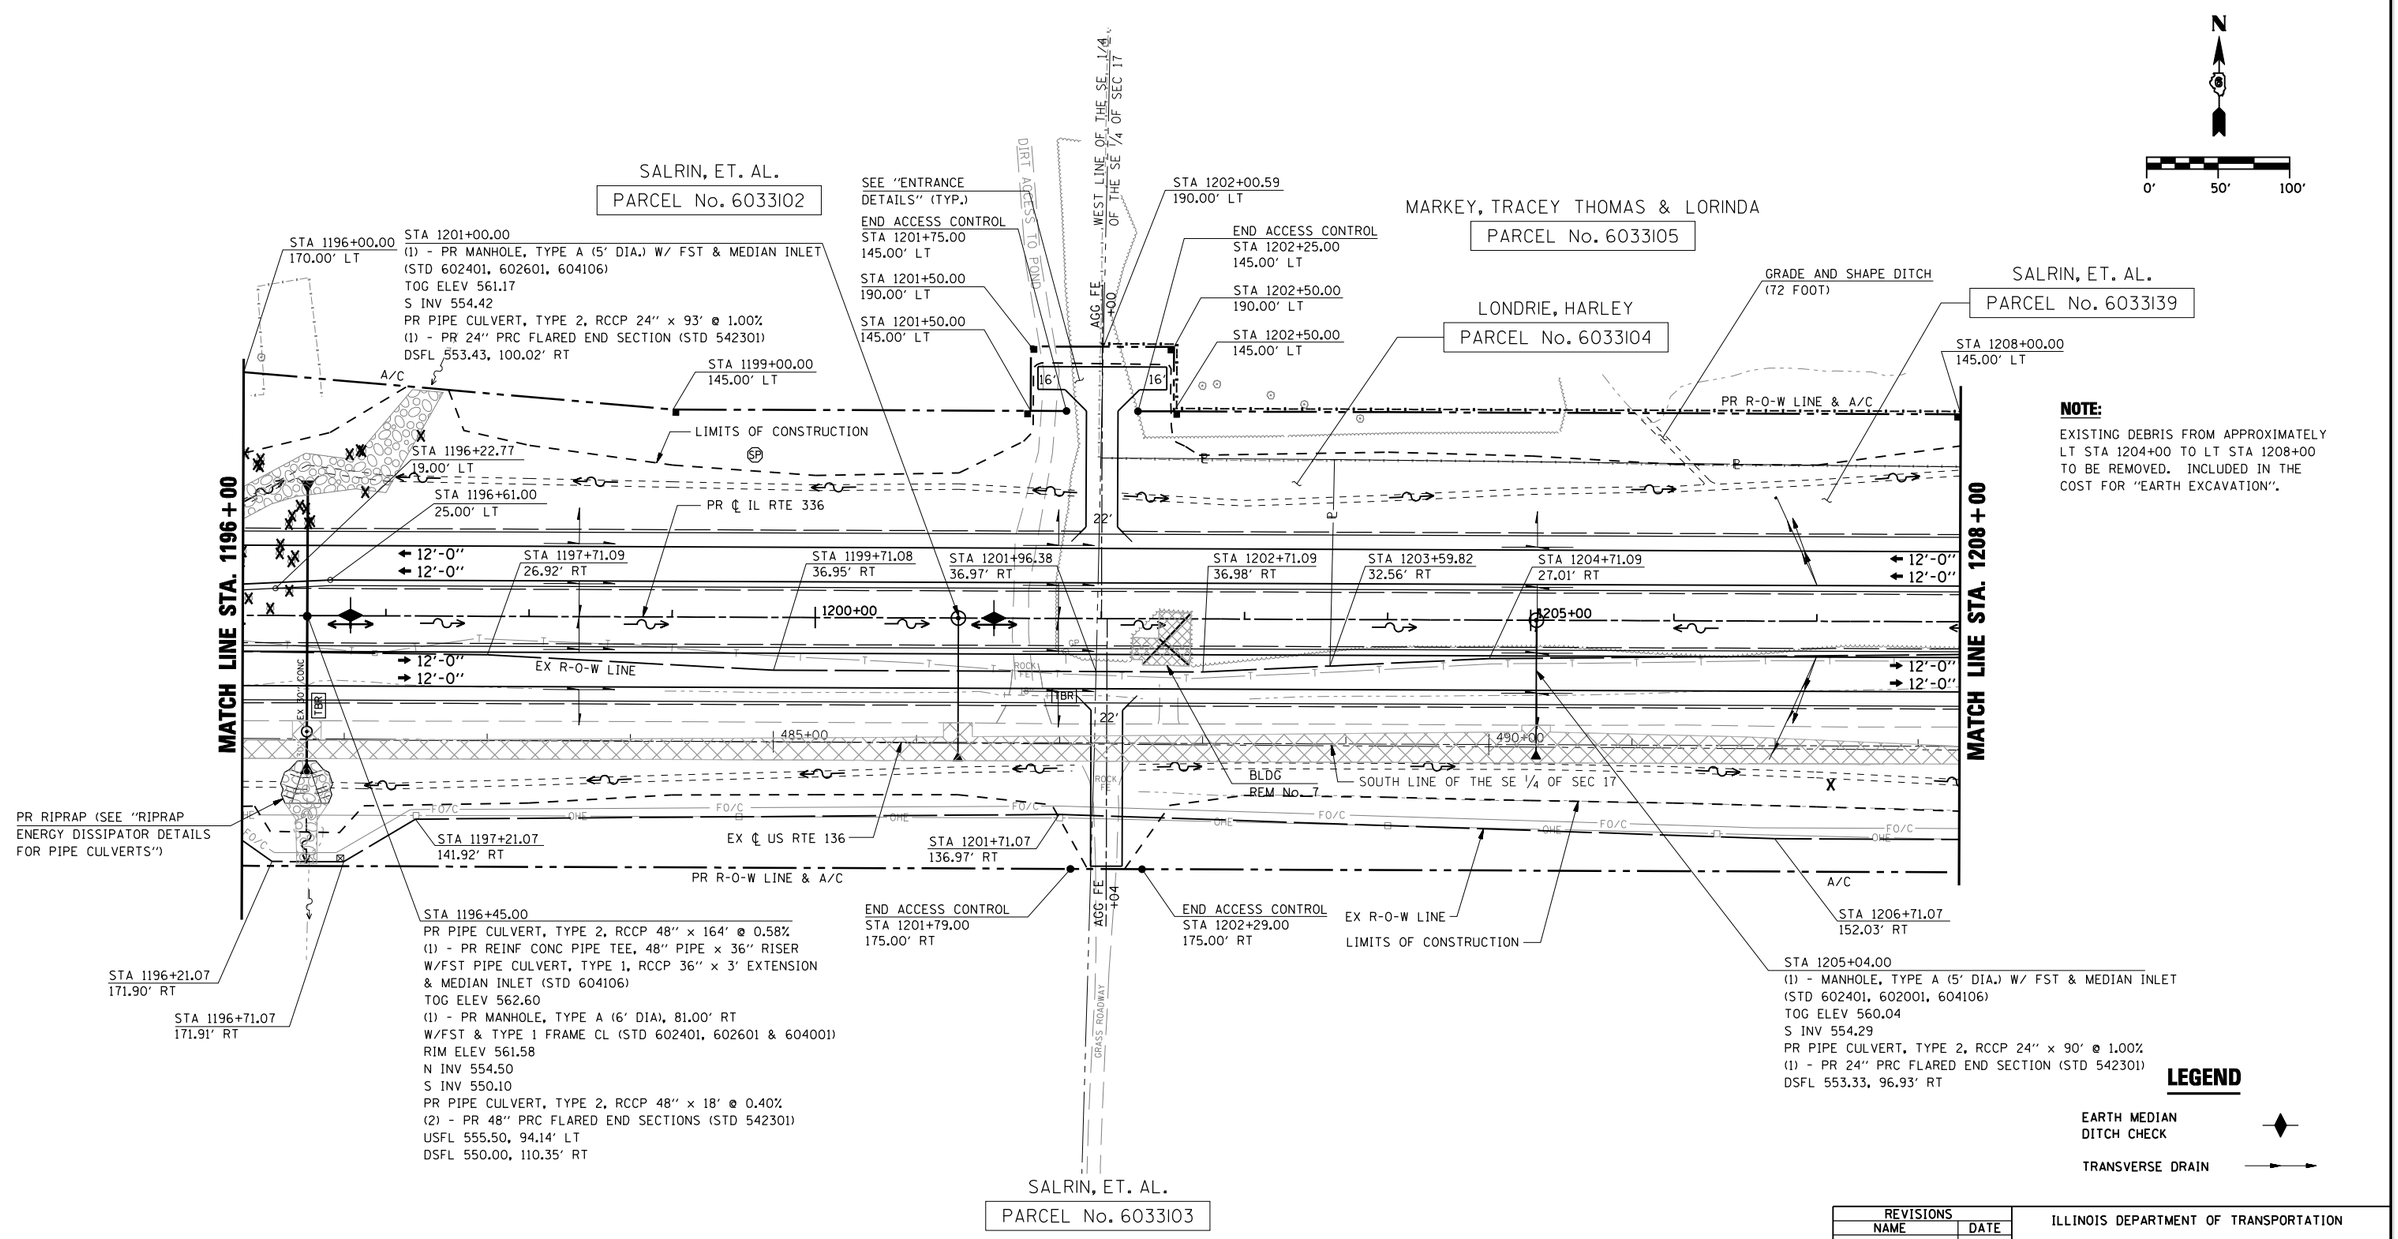

NOTE:

EXISTING DEBRIS FROM APPROXIMATELY LT STA 1204+00 TO LT STA 1208+00 TO BE REMOVED. INCLUDED IN THE COST FOR "EARTH EXCAVATION".

LEGEND

EARTH MEDIAN DITCH CHECK

TRANSVERSE DRAIN

REVISIONS	
NAME	DATE

ILLINOIS DEPARTMENT OF TRANSPORTATION

ROADWAY PLAN

IL RTE 336

STA. 1196+00 TO STA. 1208+00

SCALE: DRAWN BY: RG

DATE: MARCH 10, 2006 CHECKED BY: JAC

•DGN-SPEC•
•DATE-TIME•
•REF01

D6 PROJECT: FILE: .