CONTRACT No. 72682

F.A.P. RTE.	SECTION	COUNTY	TOTAL SHEETS	SHEET No.
315	34-5	HANCOCK	612	318
STA. 1380+00	TO STA. 1393+00			
FED. ROAD DIST. No.	ILLINOIS	FED. AID PROJECT		

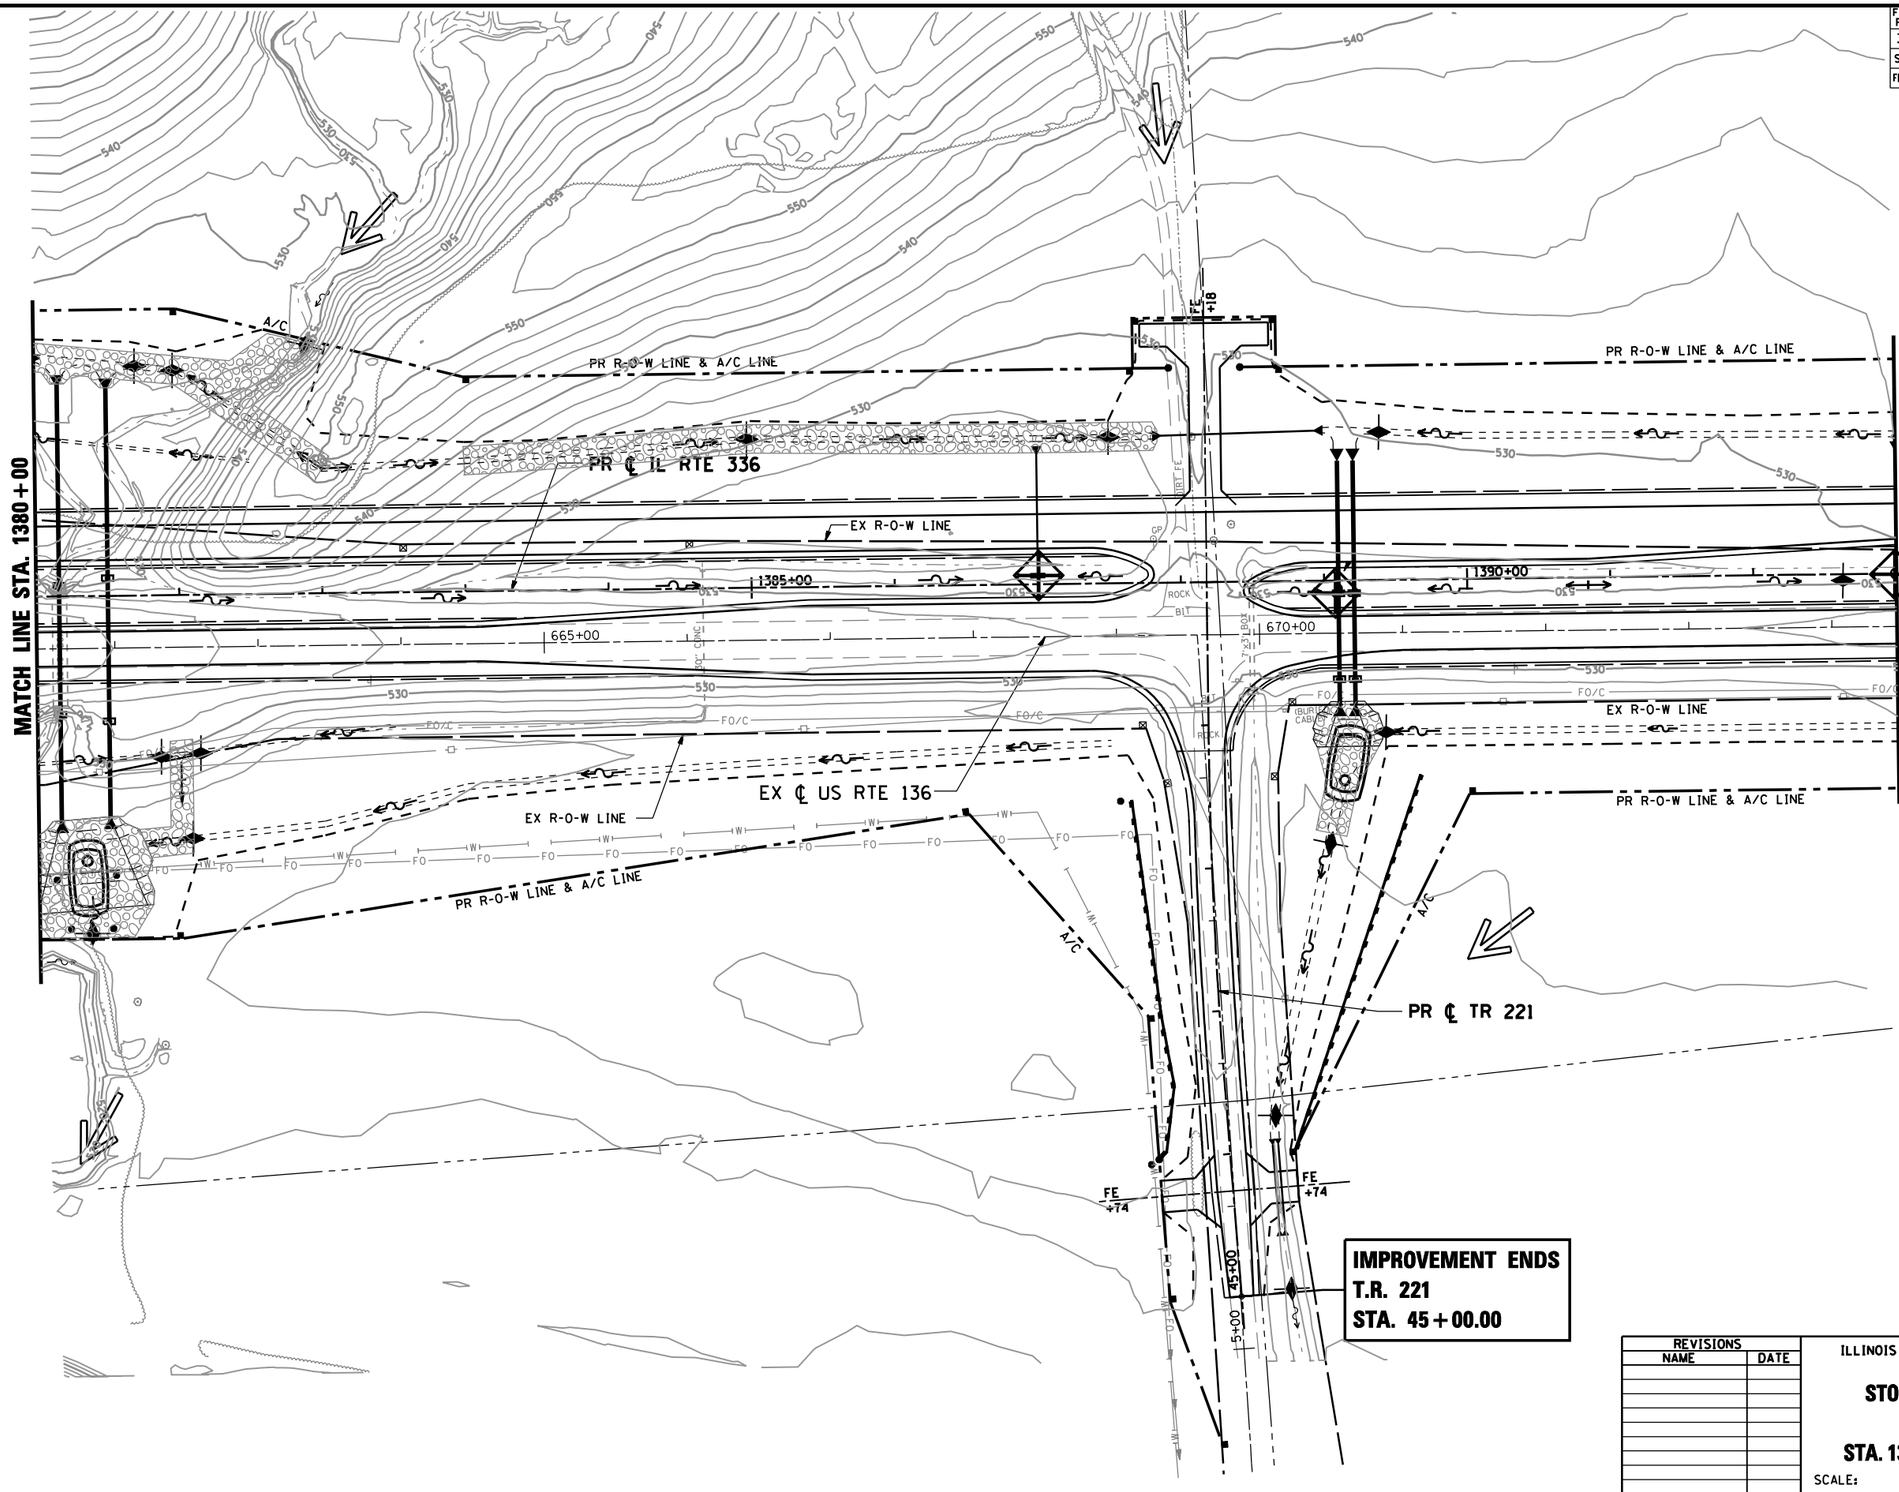

REVISIONS	
NAME	DATE

ILLINOIS DEPARTMENT OF TRANSPORTATION

STORM WATER POLLUTION PREVENTION PLAN

STA. 1380+00 TO STA. 1393+00

SCALE: DRAWN BY: RG

DATE: MARCH 10, 2006 CHECKED BY: JAC

•DGN-SPEC•
•DATE-TIME•
•REF01

D6 PROJECT: FILE: .