CONTRACT No. 72682

F.A.P. RTE.	SECTION	COUNTY	TOTAL SHEETS	SHEET No.
315	34-5	HANCOCK	612	349
STA.	TO STA.			
FED. ROAD DIST. No.	ILLINOIS	FED. AID PROJECT		

DATE	BY	
		SURVEYED
		PLOTTED
		ISSUE DATE
		AREAS CHECKED
		NOTE BOOK
		No.

FINAL SURVEY

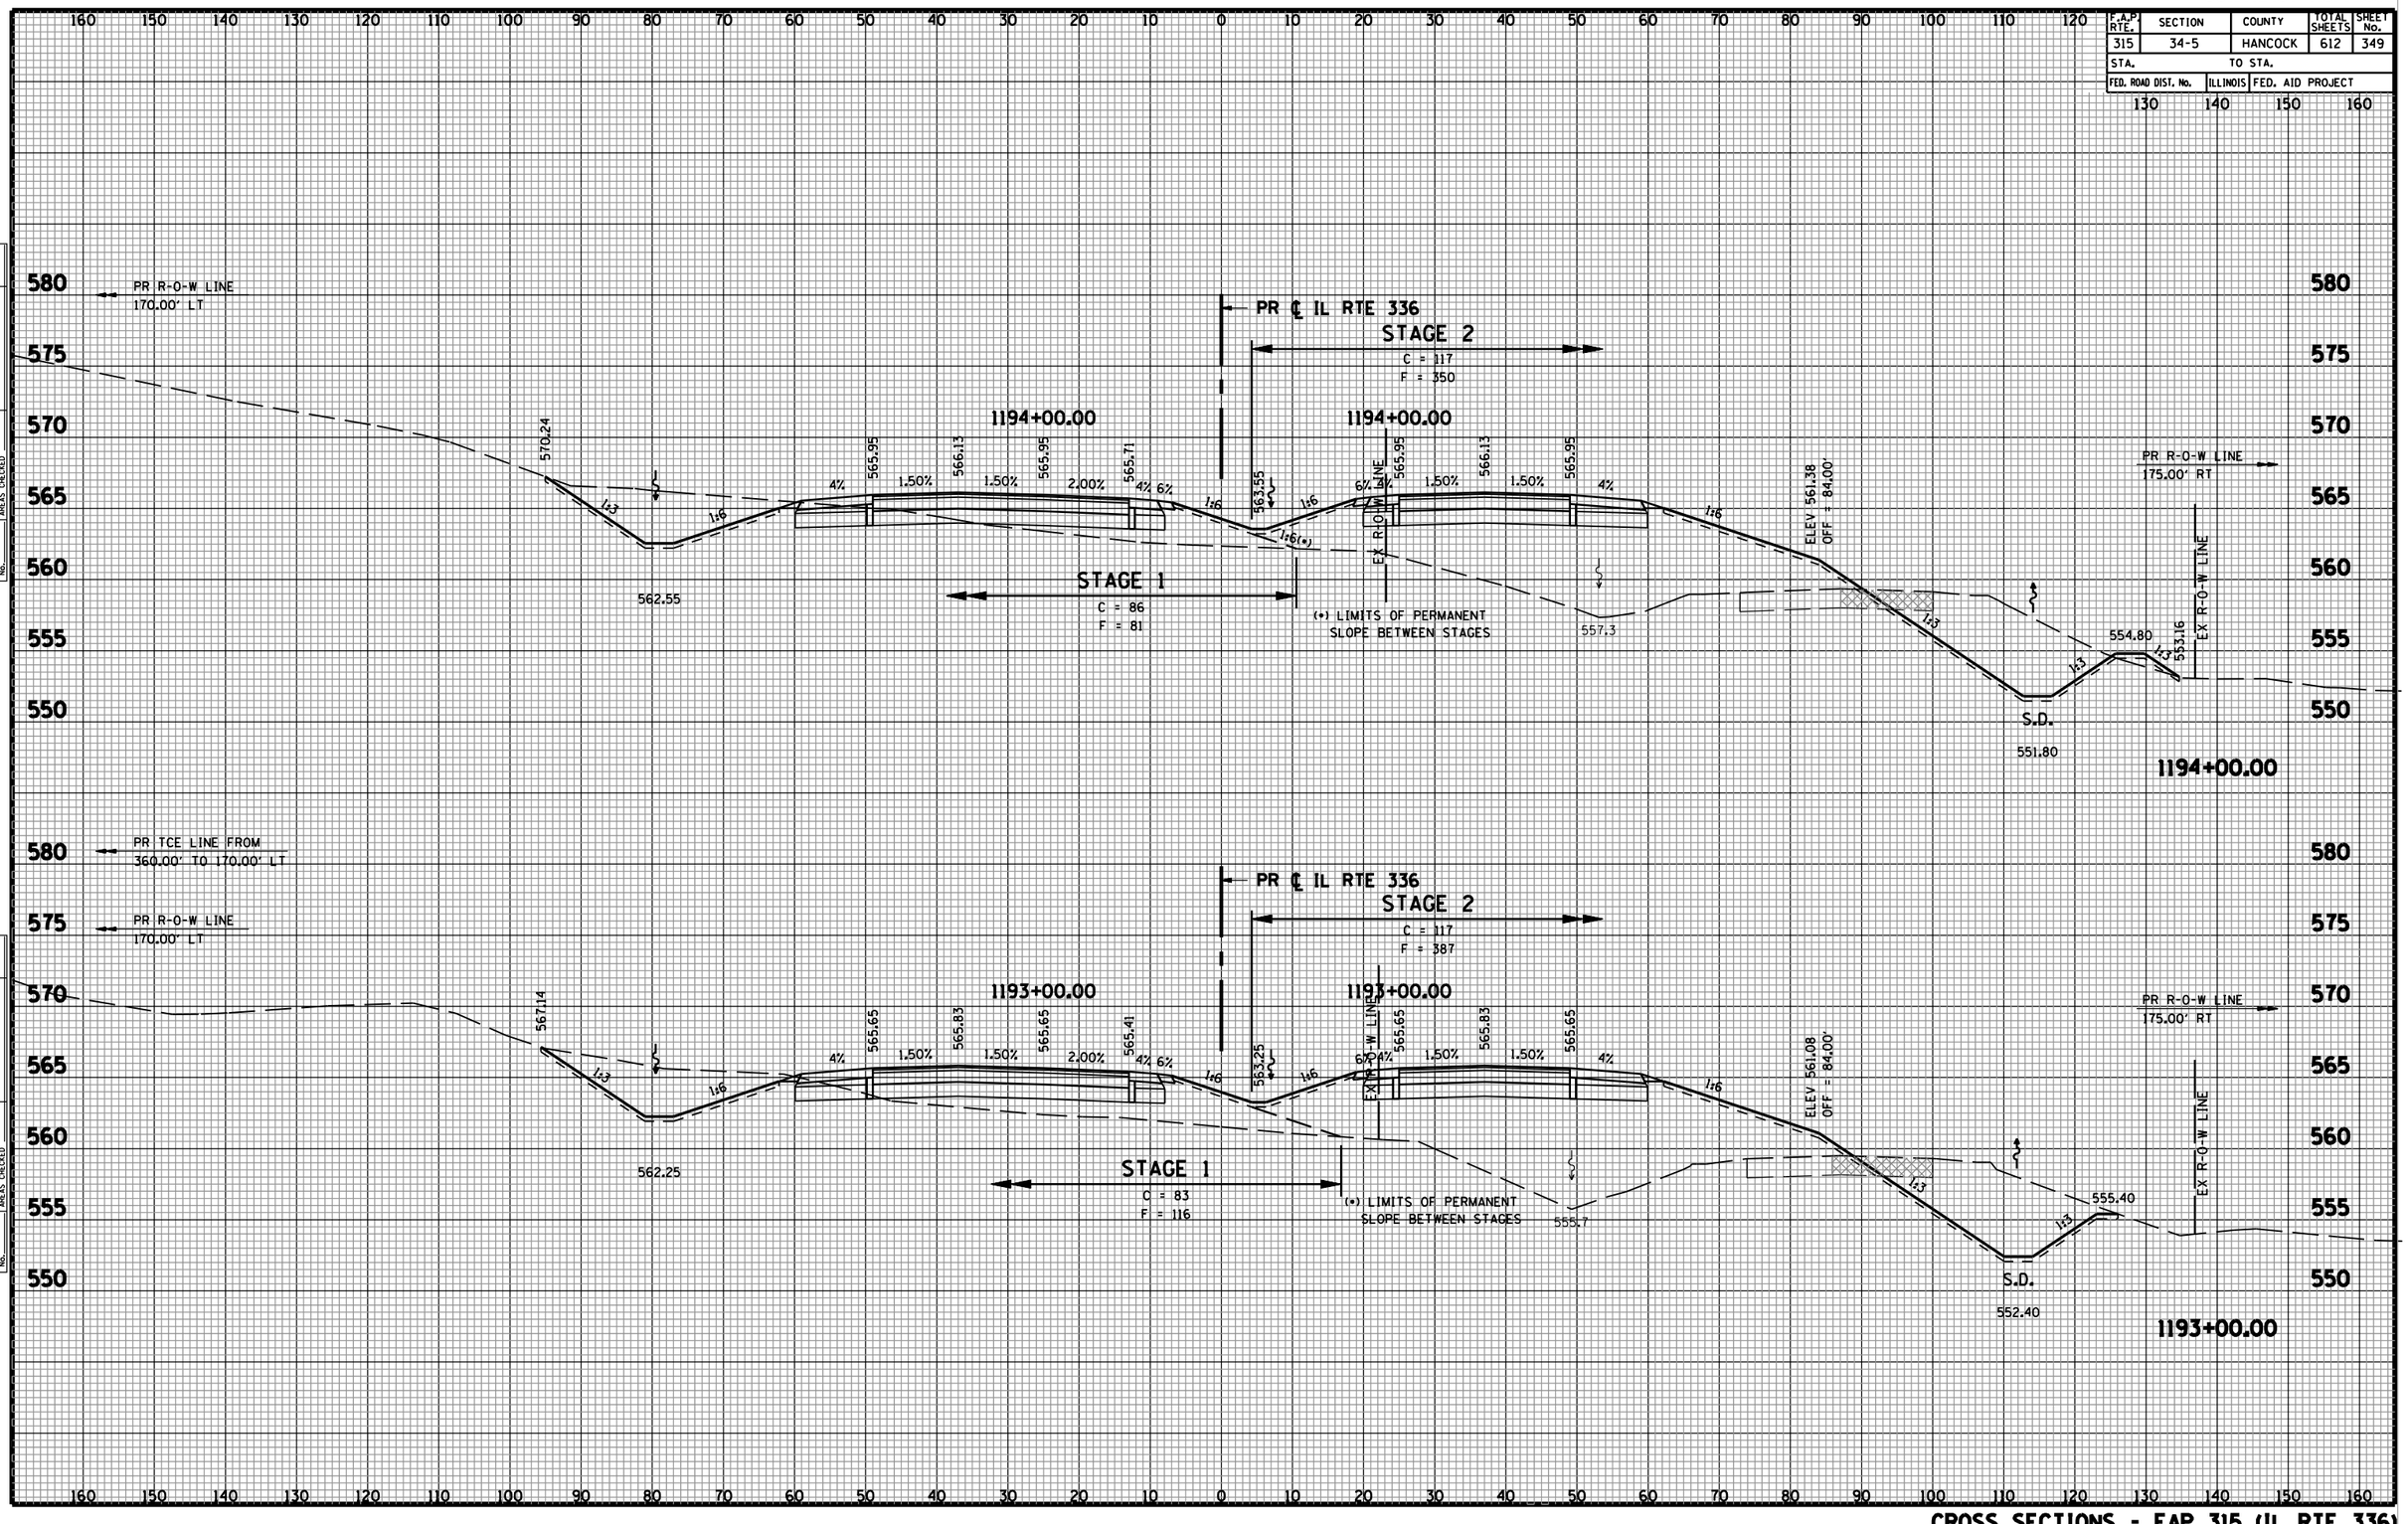

ORIGINAL SURVEY

CROSS SECTIONS - FAP 315 (IL RTE 336)