F.A.P. RTE.	SECTION	COUNTY	TOTAL SHEETS	SHEET No.
315	34-5	HANCOCK	612	354
STA.		TO STA.		
FED. ROAD DIST. No.	ILLINOIS	FED. AID PROJECT		

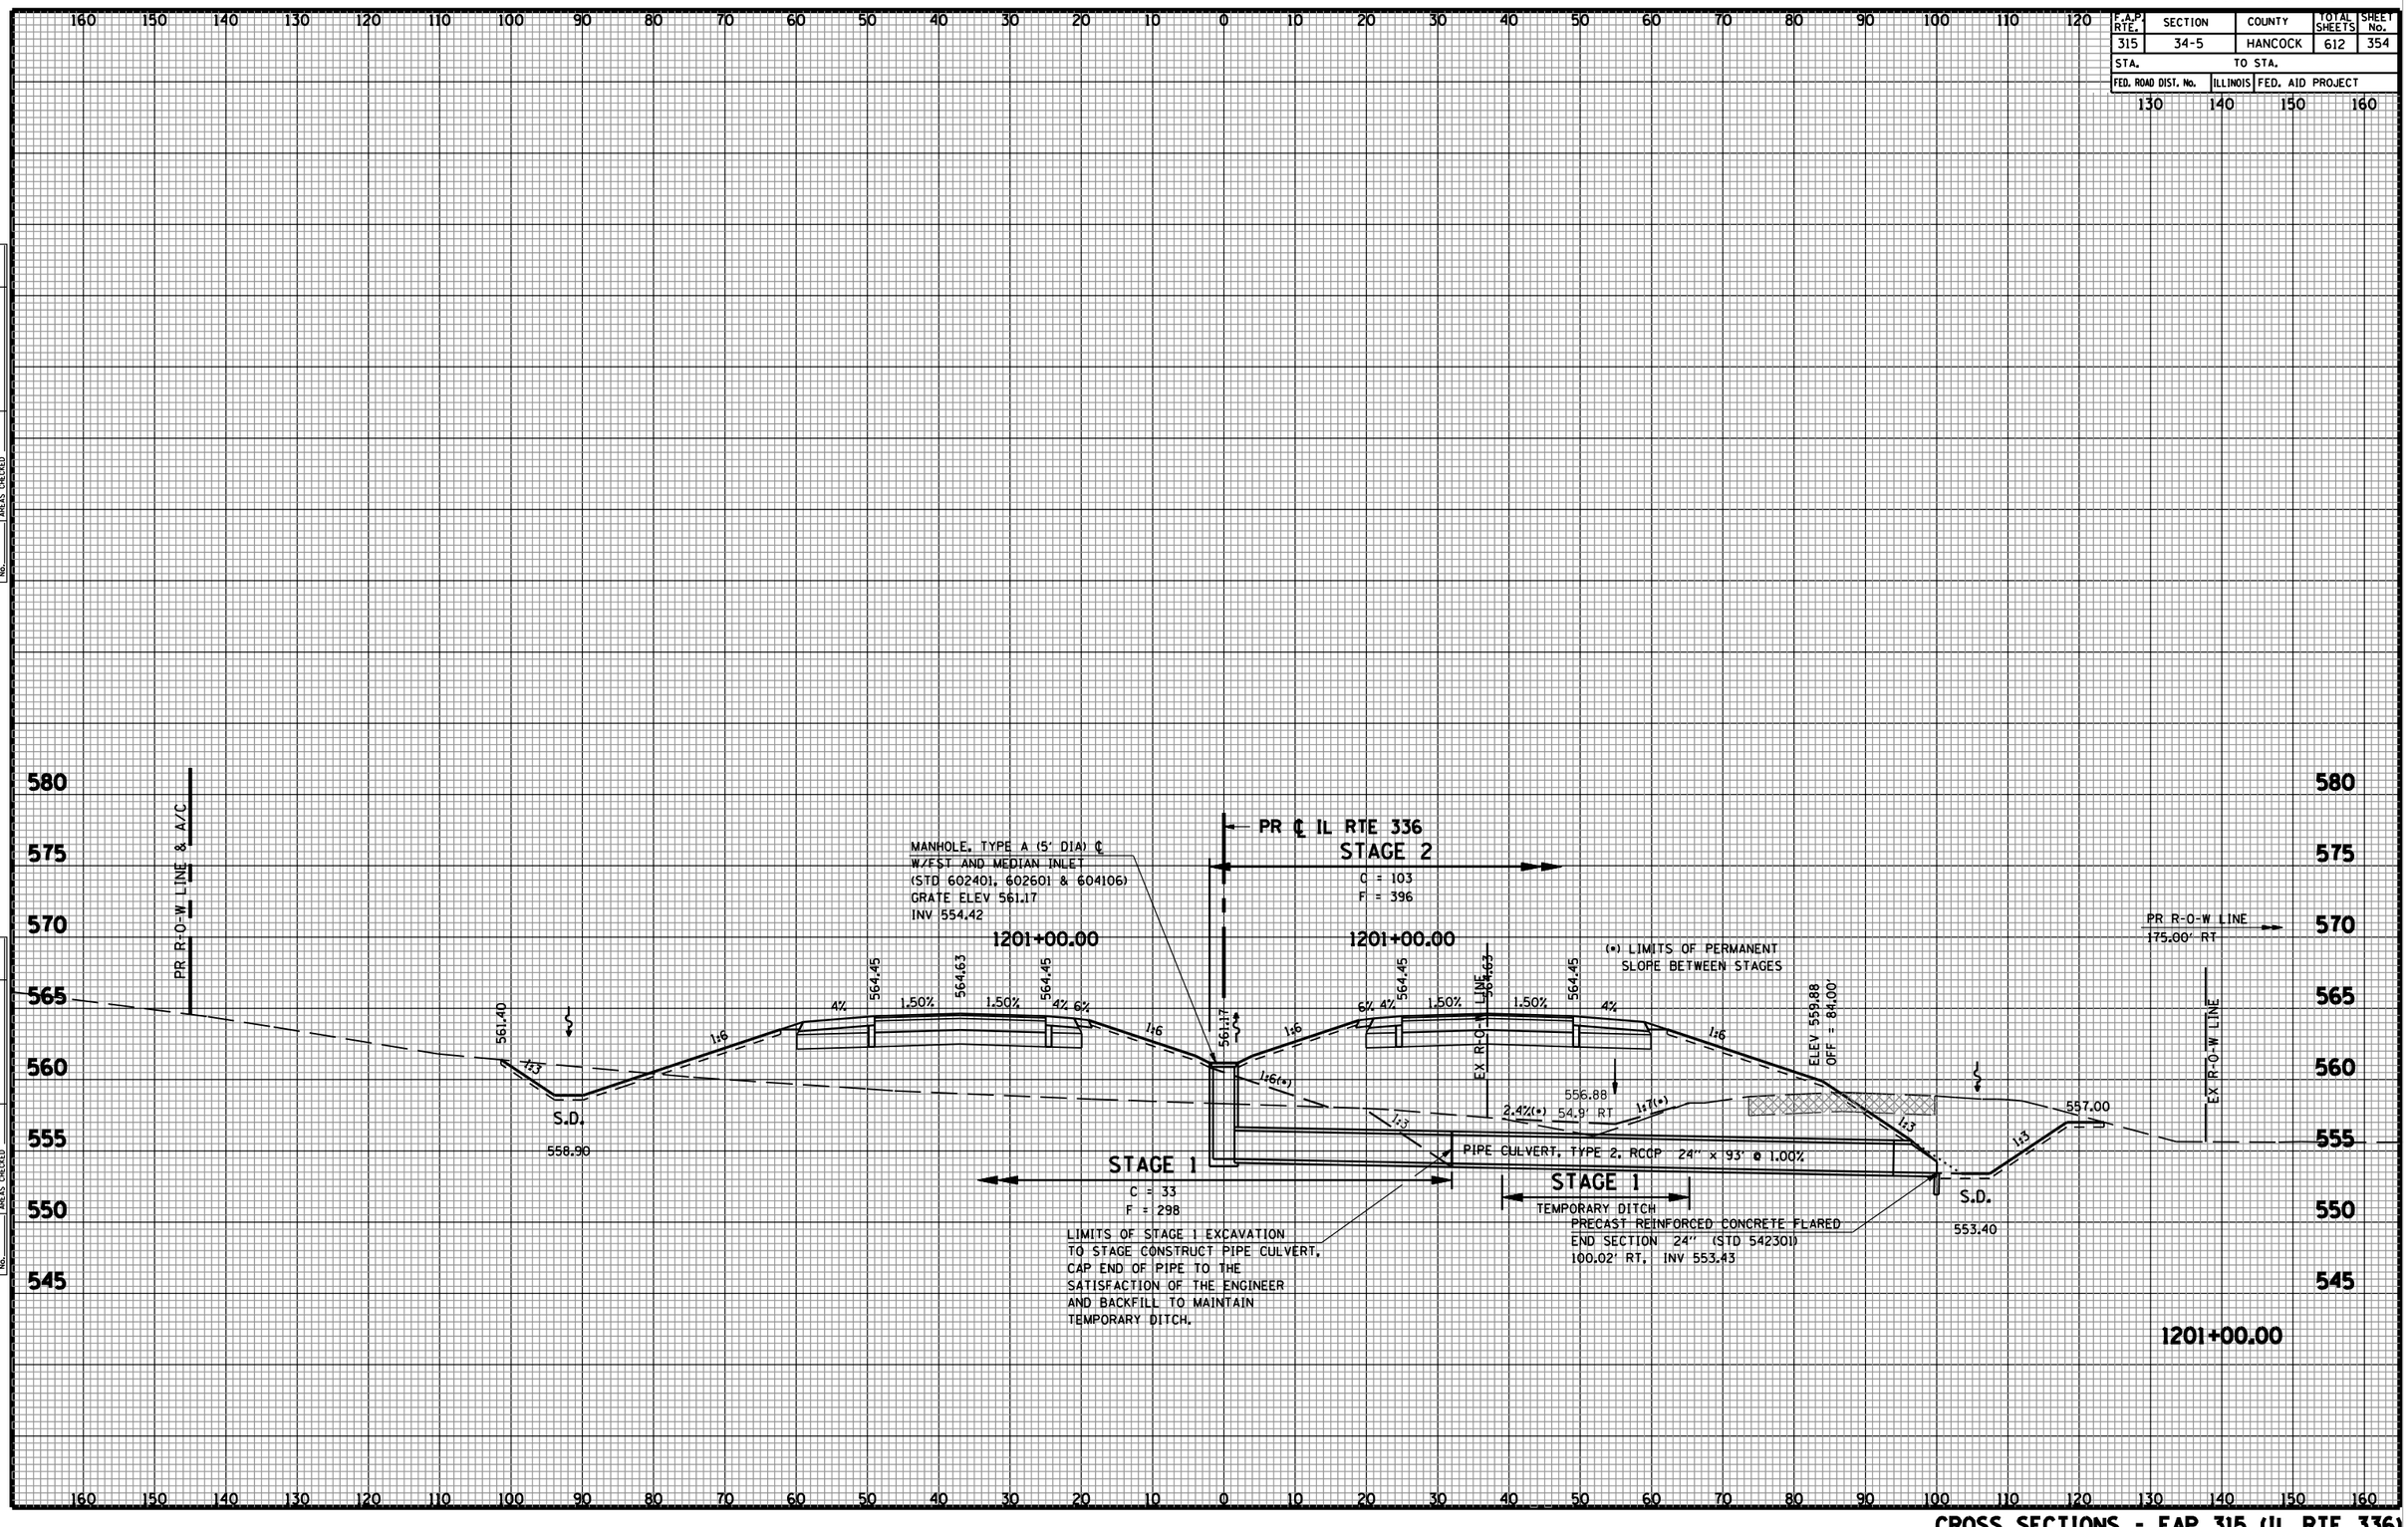

FINAL SURVEY		BY	DATE
NOTE BOOK No.	SURVEYED PLOTTED TEMPLATE AREAS AREAS CHECKED		

ORIGINAL SURVEY		BY	DATE
NOTE BOOK No.	SURVEYED PLOTTED TEMPLATE AREAS AREAS CHECKED		

CROSS SECTIONS - FAP 315 (IL RTE 336)