CONTRACT No. 72682

F.A.P. RTE.	SECTION	COUNTY	TOTAL SHEETS	SHEET No.
315	34-5	HANCOCK	612	484
STA.	TO STA.			
FED. ROAD DIST. No.	ILLINOIS	FED. AID PROJECT		

FINAL SURVEY	NOTE BOOK	No.	SURVEYED	PLOTTED	TABULATE	AREAS	AREAS CHECKED	BY	DATE

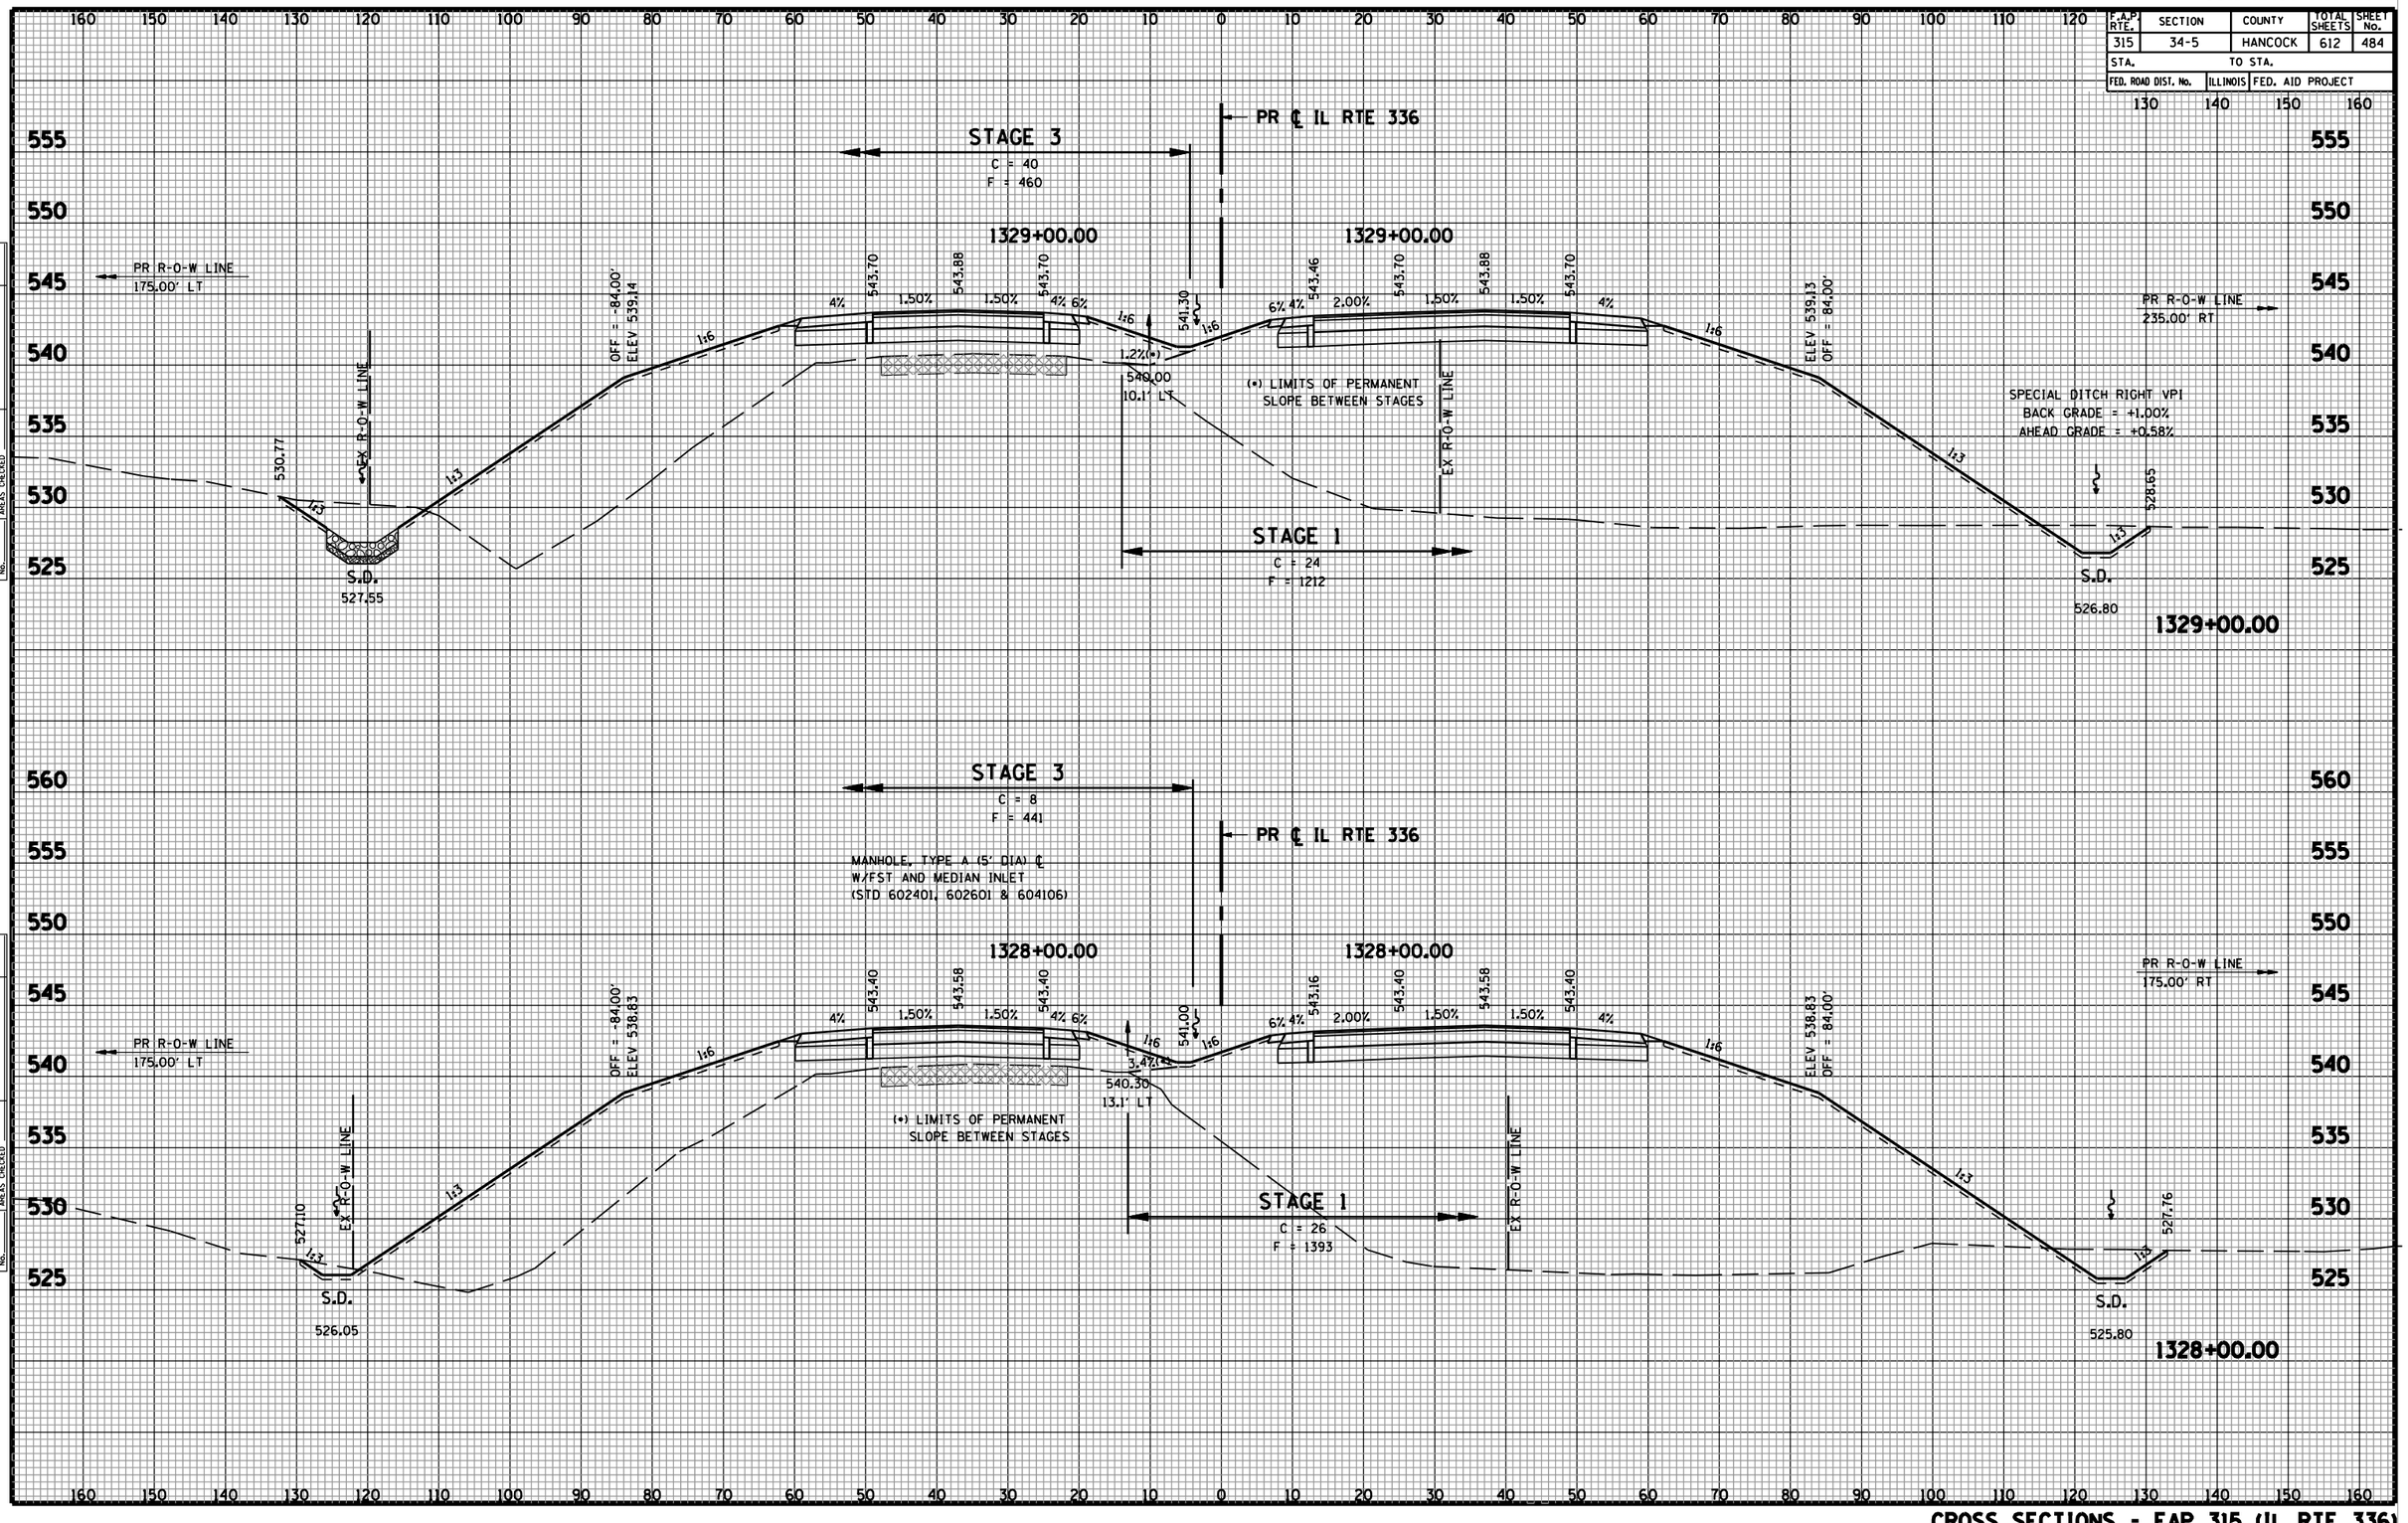

CROSS SECTIONS - FAP 315 (IL RTE 336)