CONTRACT No. 72682

| F.A.P. RTE. | SECTION | COUNTY | TOTAL SHEETS | SHEET No. |
|---|---|---|---|---|
| 315 | 34-5 | HANCOCK | 612 | 512 |
| STA. | | TO STA. | | |
| FED. ROAD DIST. No. | ILLINOIS | FED. AID PROJECT | | |

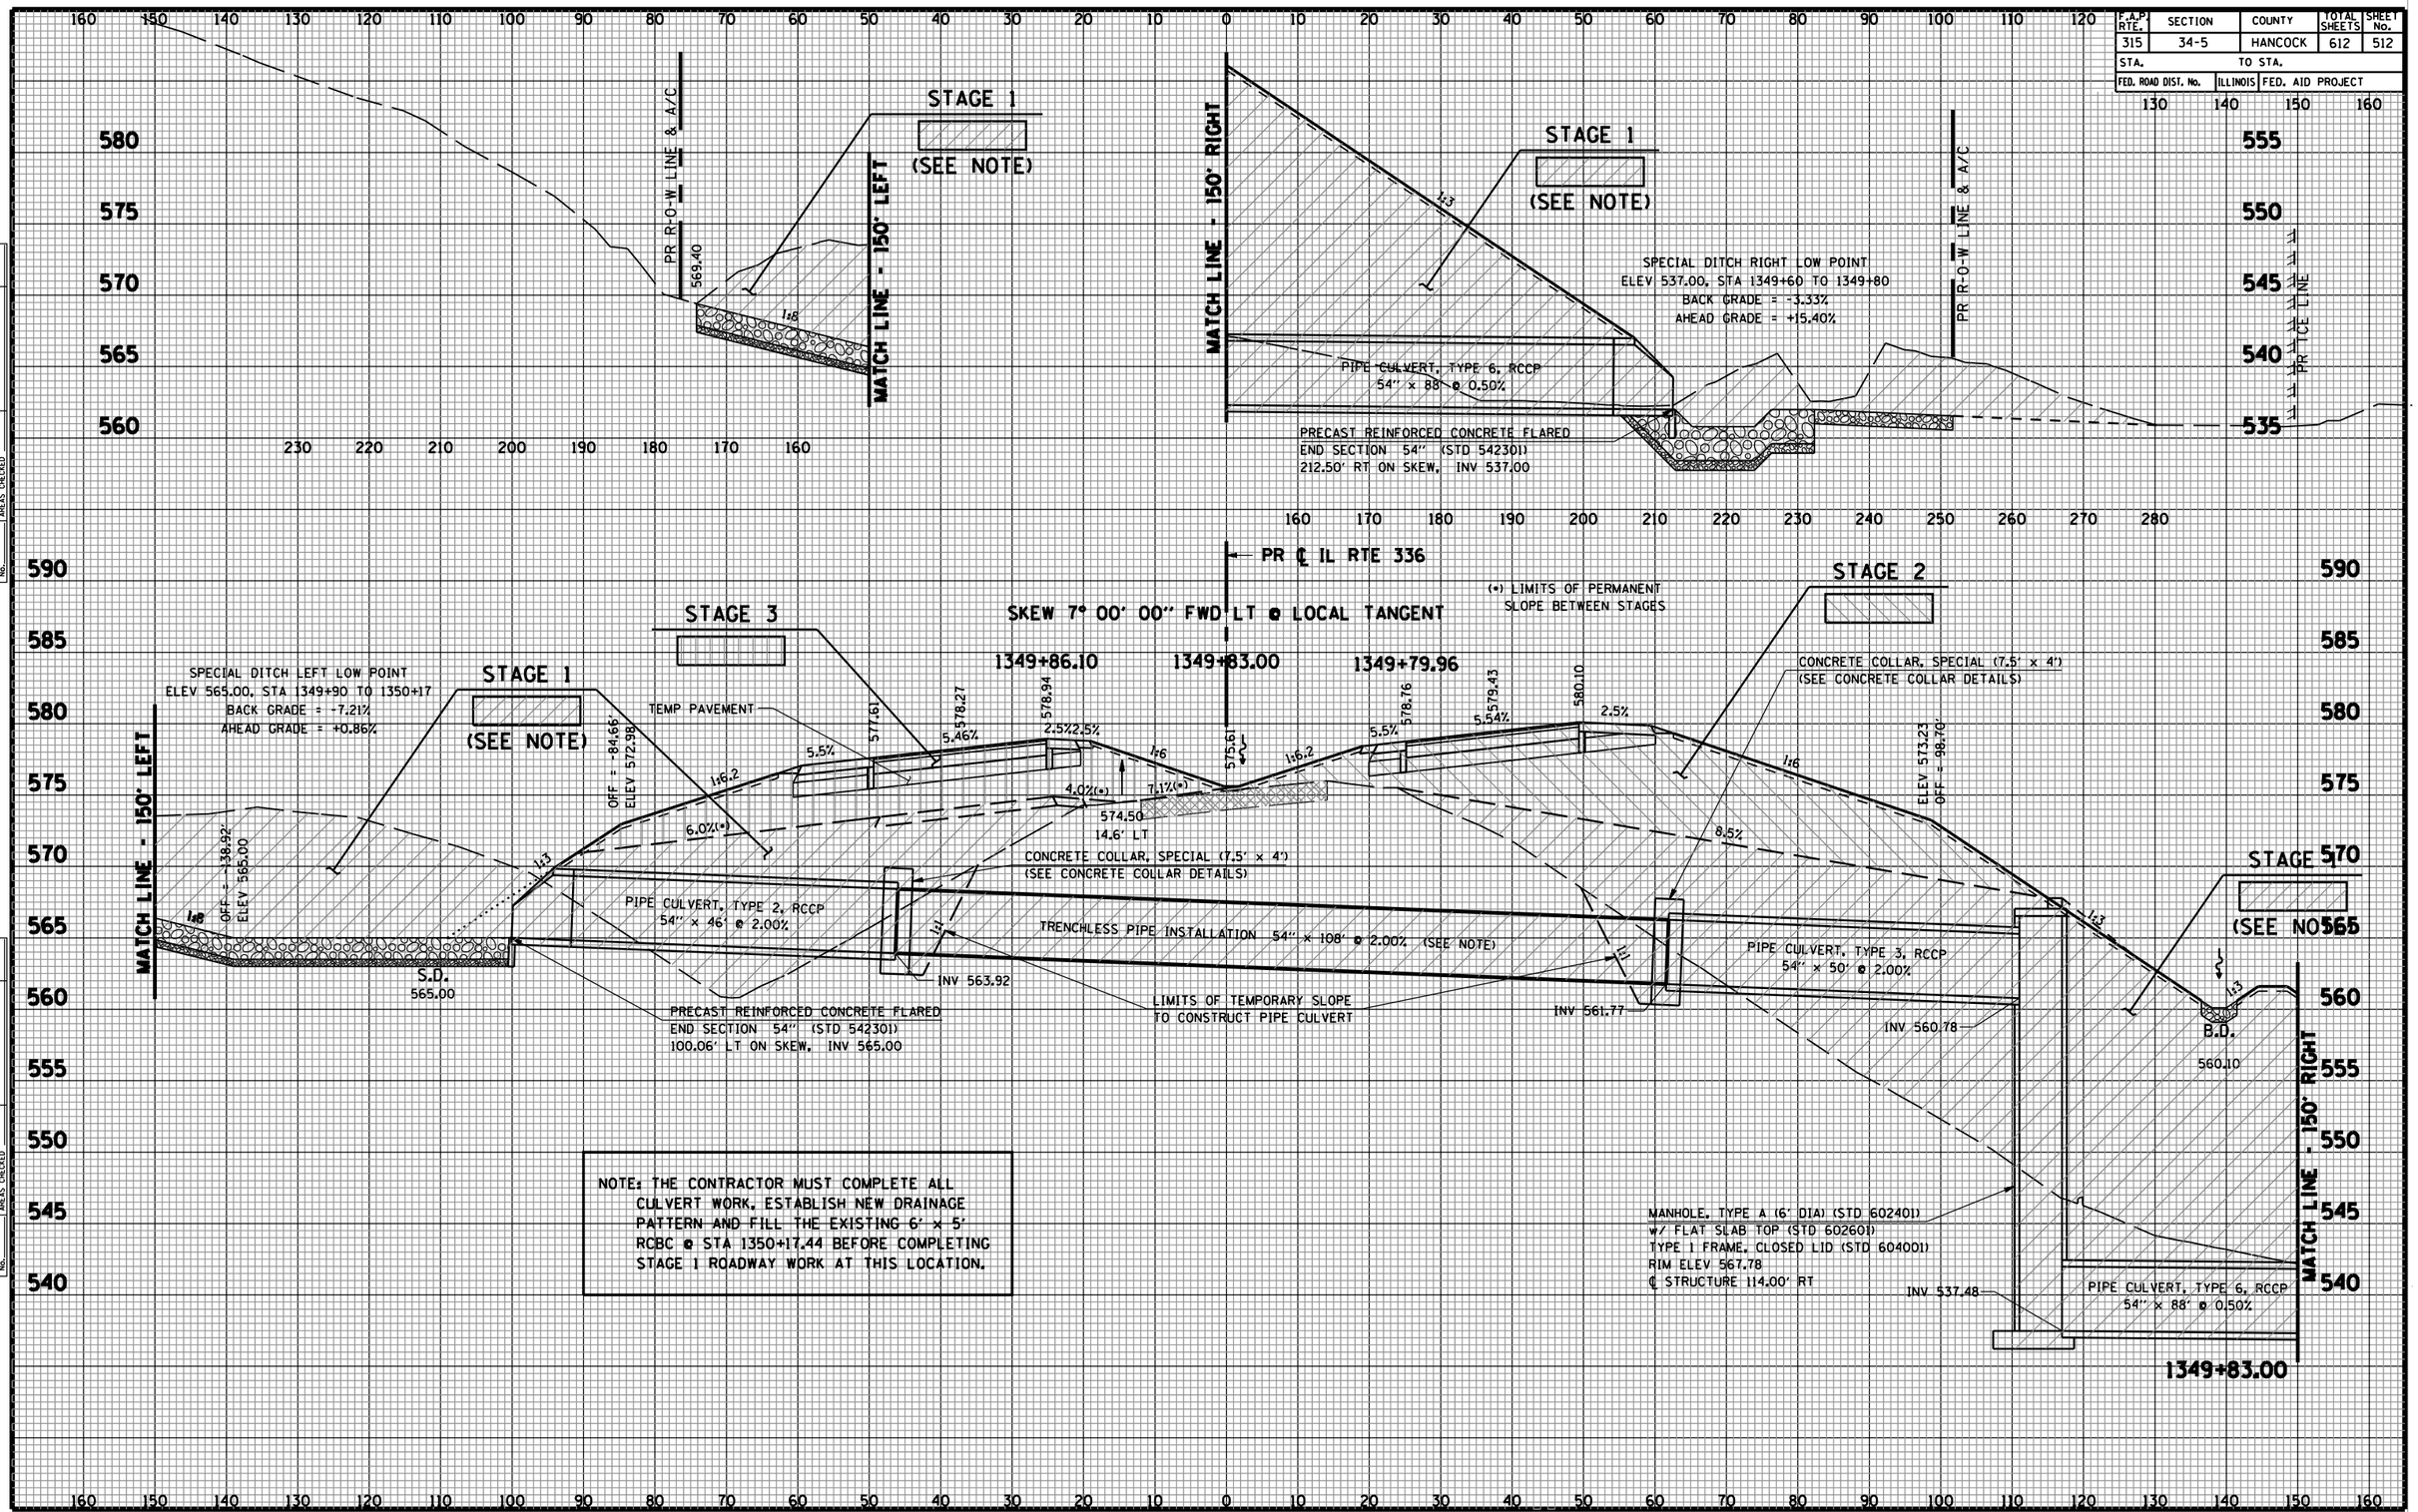


NOTE: THE CONTRACTOR MUST COMPLETE ALL CULVERT WORK, ESTABLISH NEW DRAINAGE PATTERN AND FILL THE EXISTING 6' x 5' RCBC @ STA 1350+17.44 BEFORE COMPLETING STAGE 1 ROADWAY WORK AT THIS LOCATION.

| FINAL SURVEY | BY | DATE |
|---|---|---|
| SURVEYED | | |
| PLOTTED | | |
| TEMPLATE | | |
| AREAS | | |
| AREAS CHECKED | | |
| NOTE BOOK No. | | |

| ORIGINAL SURVEY | BY | DATE |
|---|---|---|
| SURVEYED | | |
| PLOTTED | | |
| TEMPLATE | | |
| AREAS | | |
| AREAS CHECKED | | |
| NOTE BOOK No. | | |

CROSS SECTIONS - FAP 315 (IL RTE 336)