CONTRACT NO. 76037

F.A.I. RTE.	SECTION	COUNTY	TOTAL SHEETS	SHEET NO.
64	82-8RS-1	ST. CLAIR	39	10
STA. 975+00		TO STA.1005+00		
FED. ROAD DIST. NO.	ILLINOIS	FED. AID PROJECT		

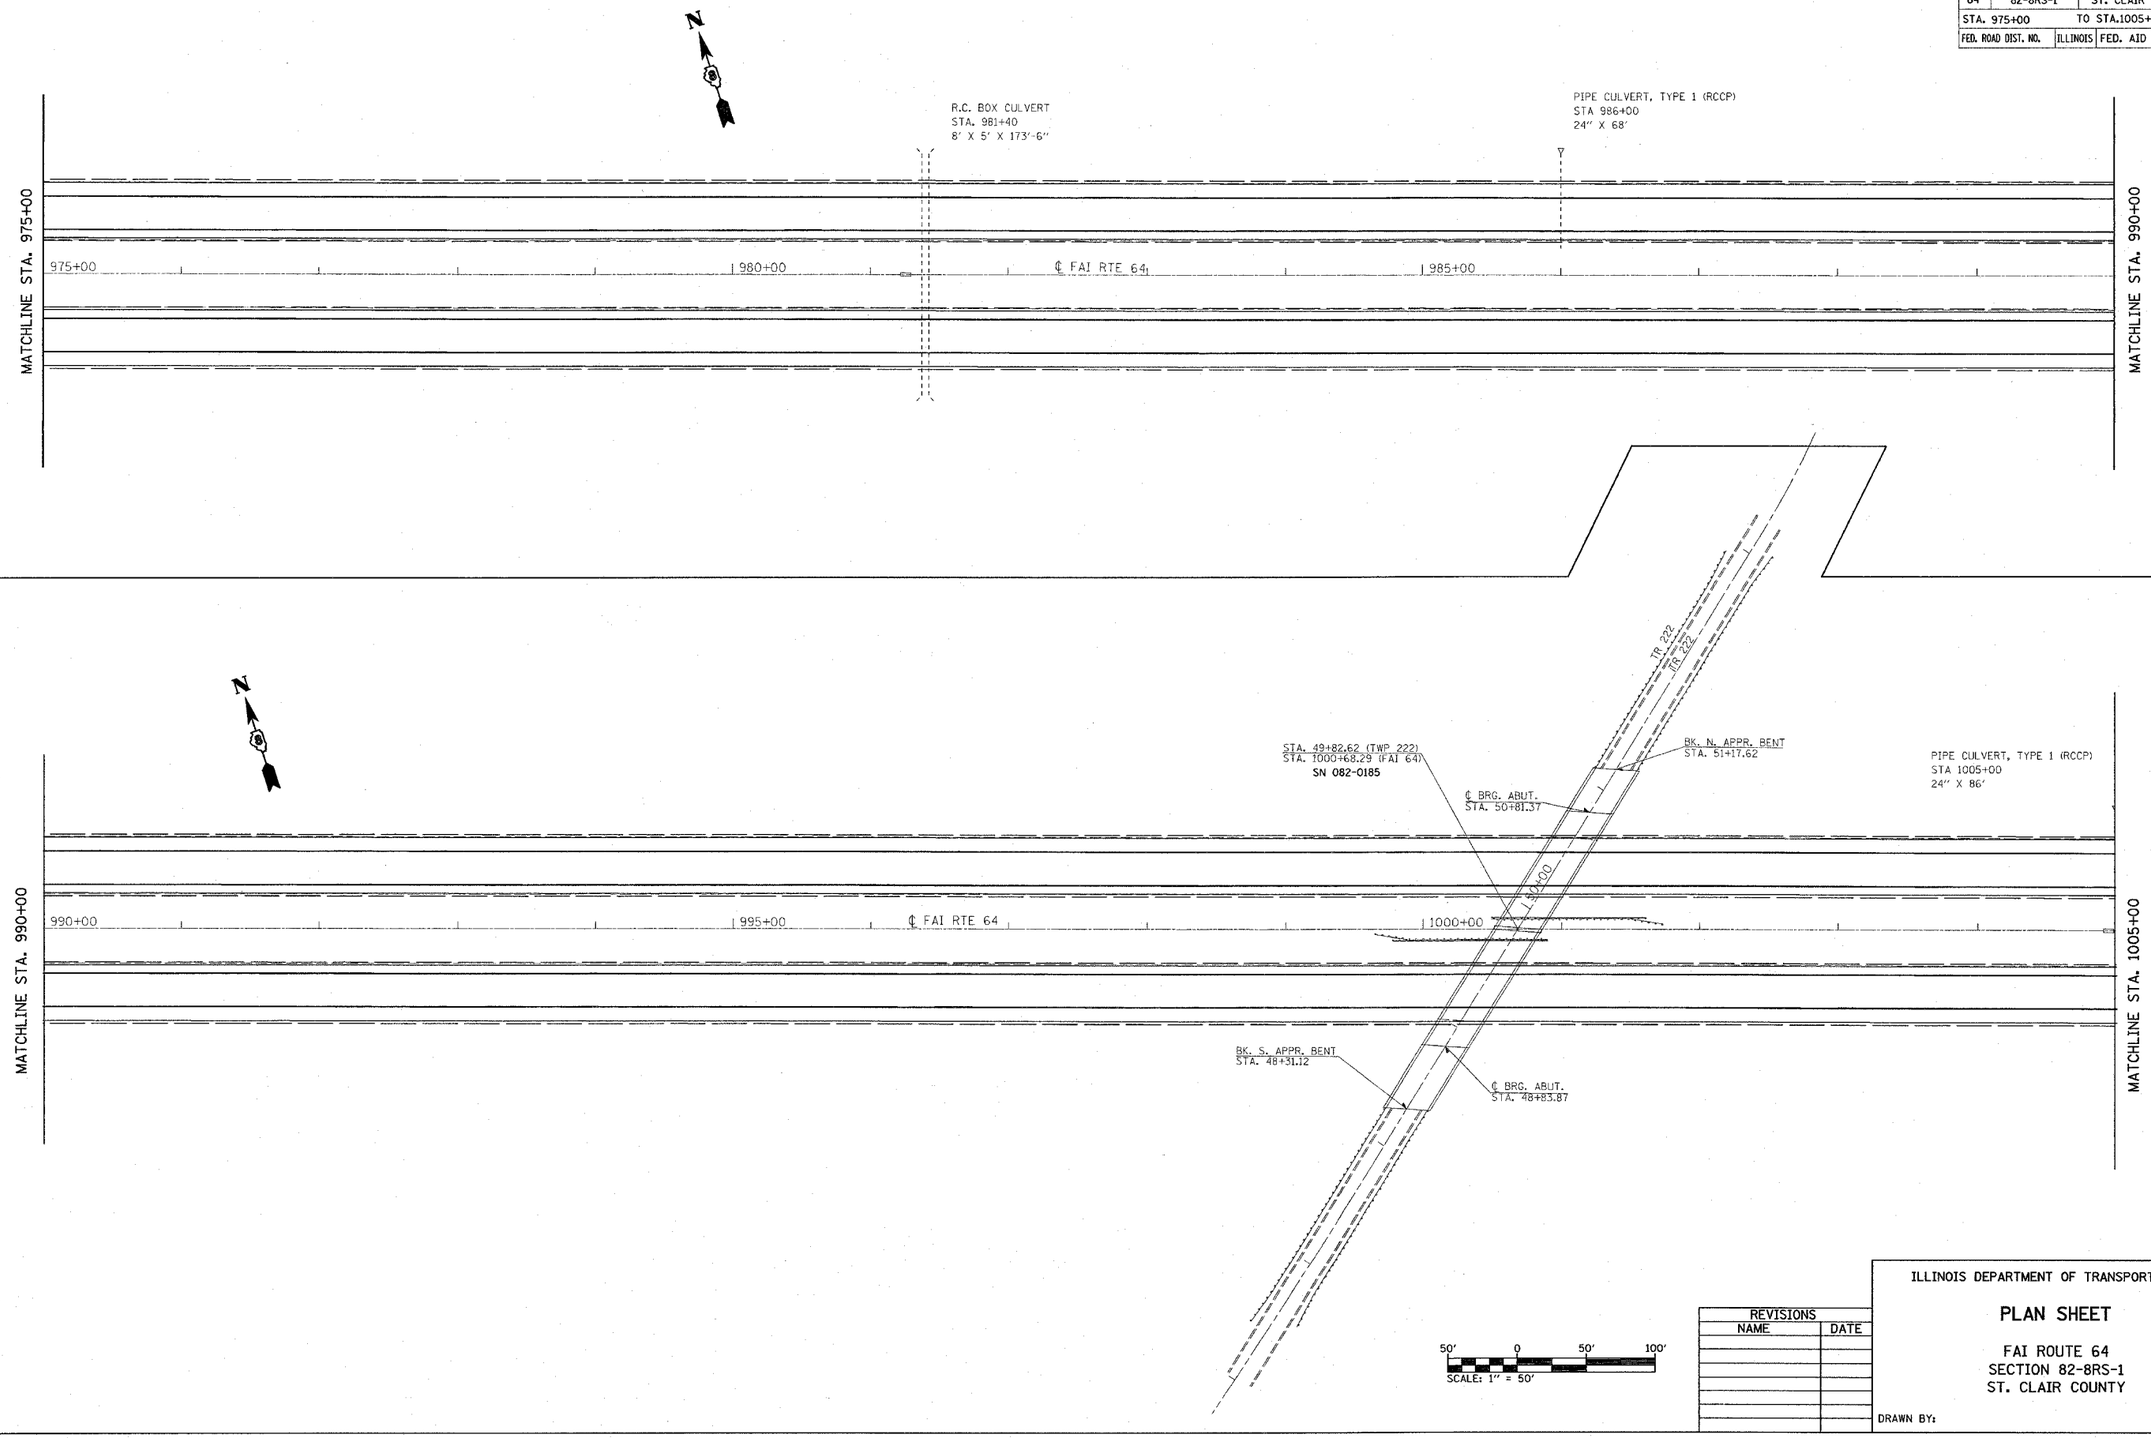

REVISIONS	
NAME	DATE

ILLINOIS DEPARTMENT OF TRANSPORTATION

PLAN SHEET

FAI ROUTE 64
SECTION 82-8RS-1
ST. CLAIR COUNTY

DRAWN BY:

PLAN
SURVEYED
PLOTTED
ALIGNMENT CHECKED
RT. OF WAY CHECKED
CADD FILE NAME
NOTE BOOK
NO.
BY
DATE

PROFILE
SURVEYED
PLOTTED
GRADES CHECKED
B.M. NOTED
STRUCTURE NOTATIONS CHKD
NOTE BOOK
NO.
BY
DATE

PLOT DATE = 3/28/2006
FILE NAME = c:\projects\edi0405\plan\pln10405a.dgn
PLOT SCALE = 50.0000 ' / IN.
REFERENCE = REF