F.A.P. RTE.	SECTION	COUNTY	TOTAL SHEETS	SHEET NO.
310	*	MADISON	452	26
STA. 31+150.000 TO STA. 31+500.000				
FED. ROAD DIST. NO.	ILLINOIS	FED. AID PROJECT		

* SECTION 60-14
SECTION 60-14-1B
CONTRACT NO. 76321

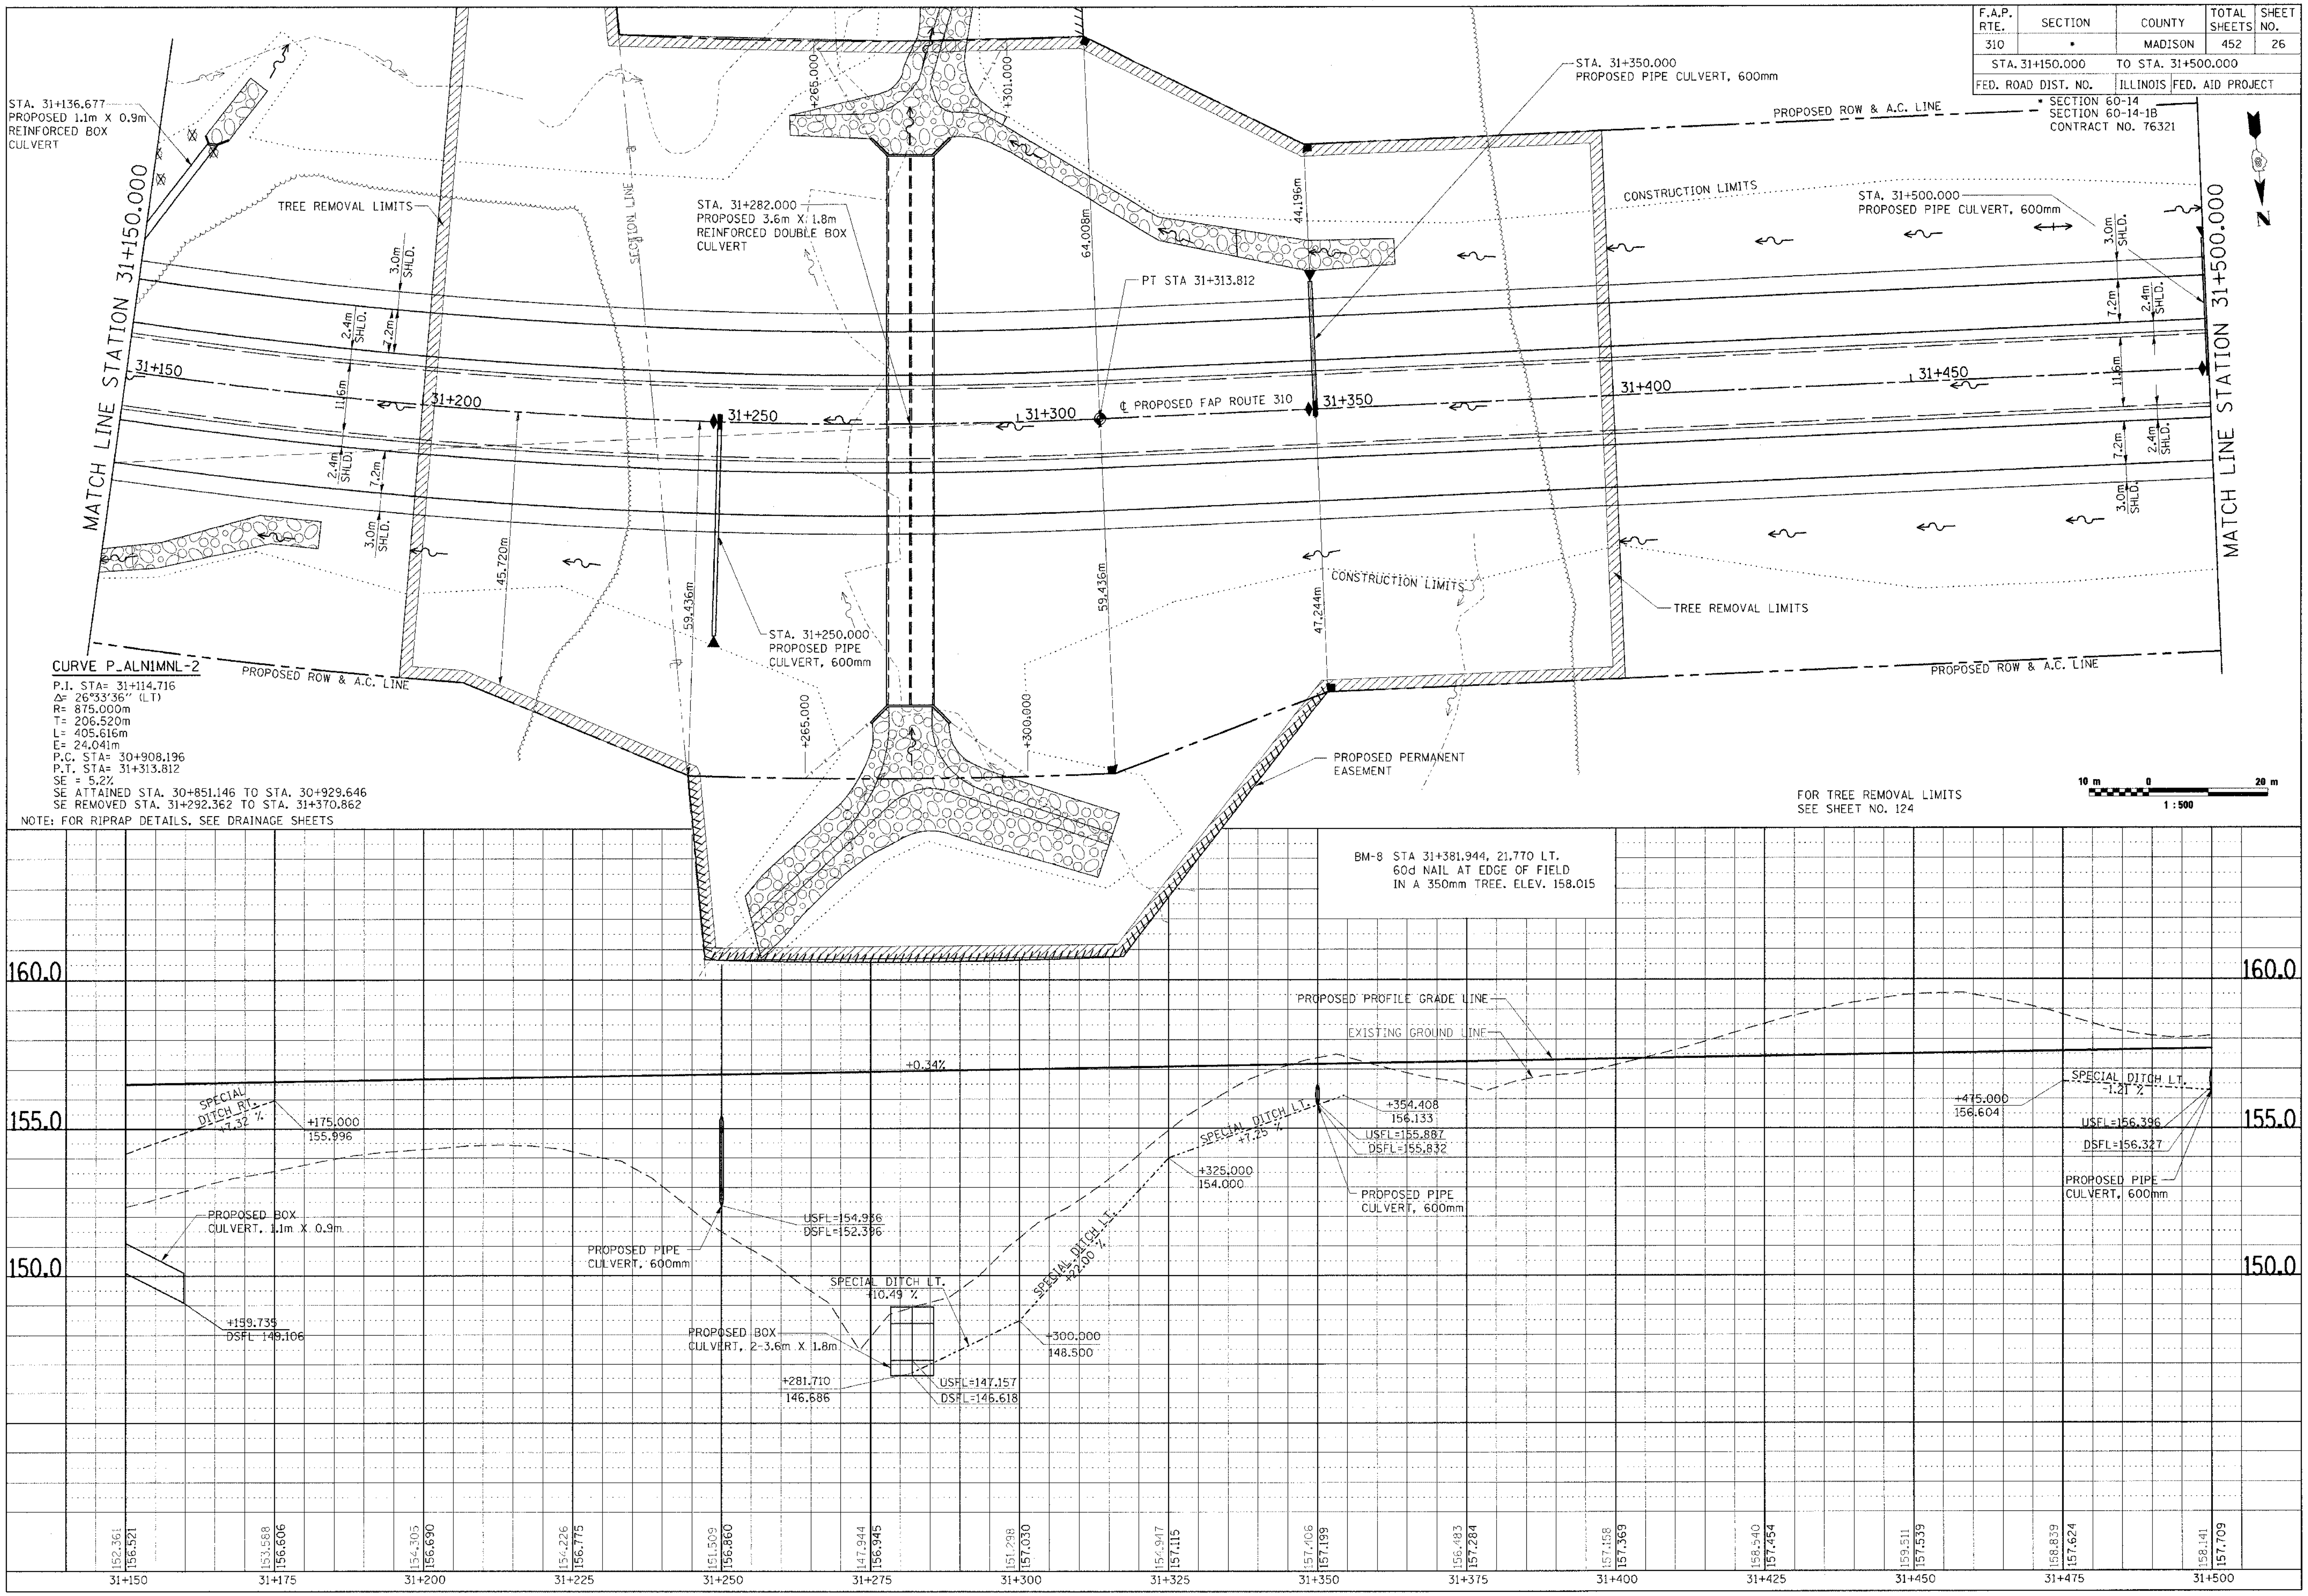

PLAN & PROFILE, FAP ROUTE 310, STA. 31+150.000 TO STA. 31+500.000

FINAL SURVEY	SURVEYED	BY	DATE
	PLOTTED		
NOTE BOOK	TEMPLATE		
	AREAS		
NO.	AREAS CHECKED		

ORIGINAL SURVEY	SURVEYED	BY	DATE
	PLOTTED		
NOTE BOOK	TEMPLATE		
	AREAS		
NO.	AREAS CHECKED		