F.A. RTE.	SECTION	COUNTY	TOTAL SHEETS	SHEET NO.
310	*	MADISON	452	38
STA. 1+000.000		TO STA. 1+250.000		
FED. ROAD DIST. NO.		ILLINOIS	FED. AID PROJECT	

* SECTION 60-14
SECTION 60-14-1B
CONTRACT NO. 76321

FINAL SURVEY	SURVEYED / PLOTTED	BY	DATE
NOTE BOOK	TEMPLATE / AREAS		
NO.	AREAS CHECKED		

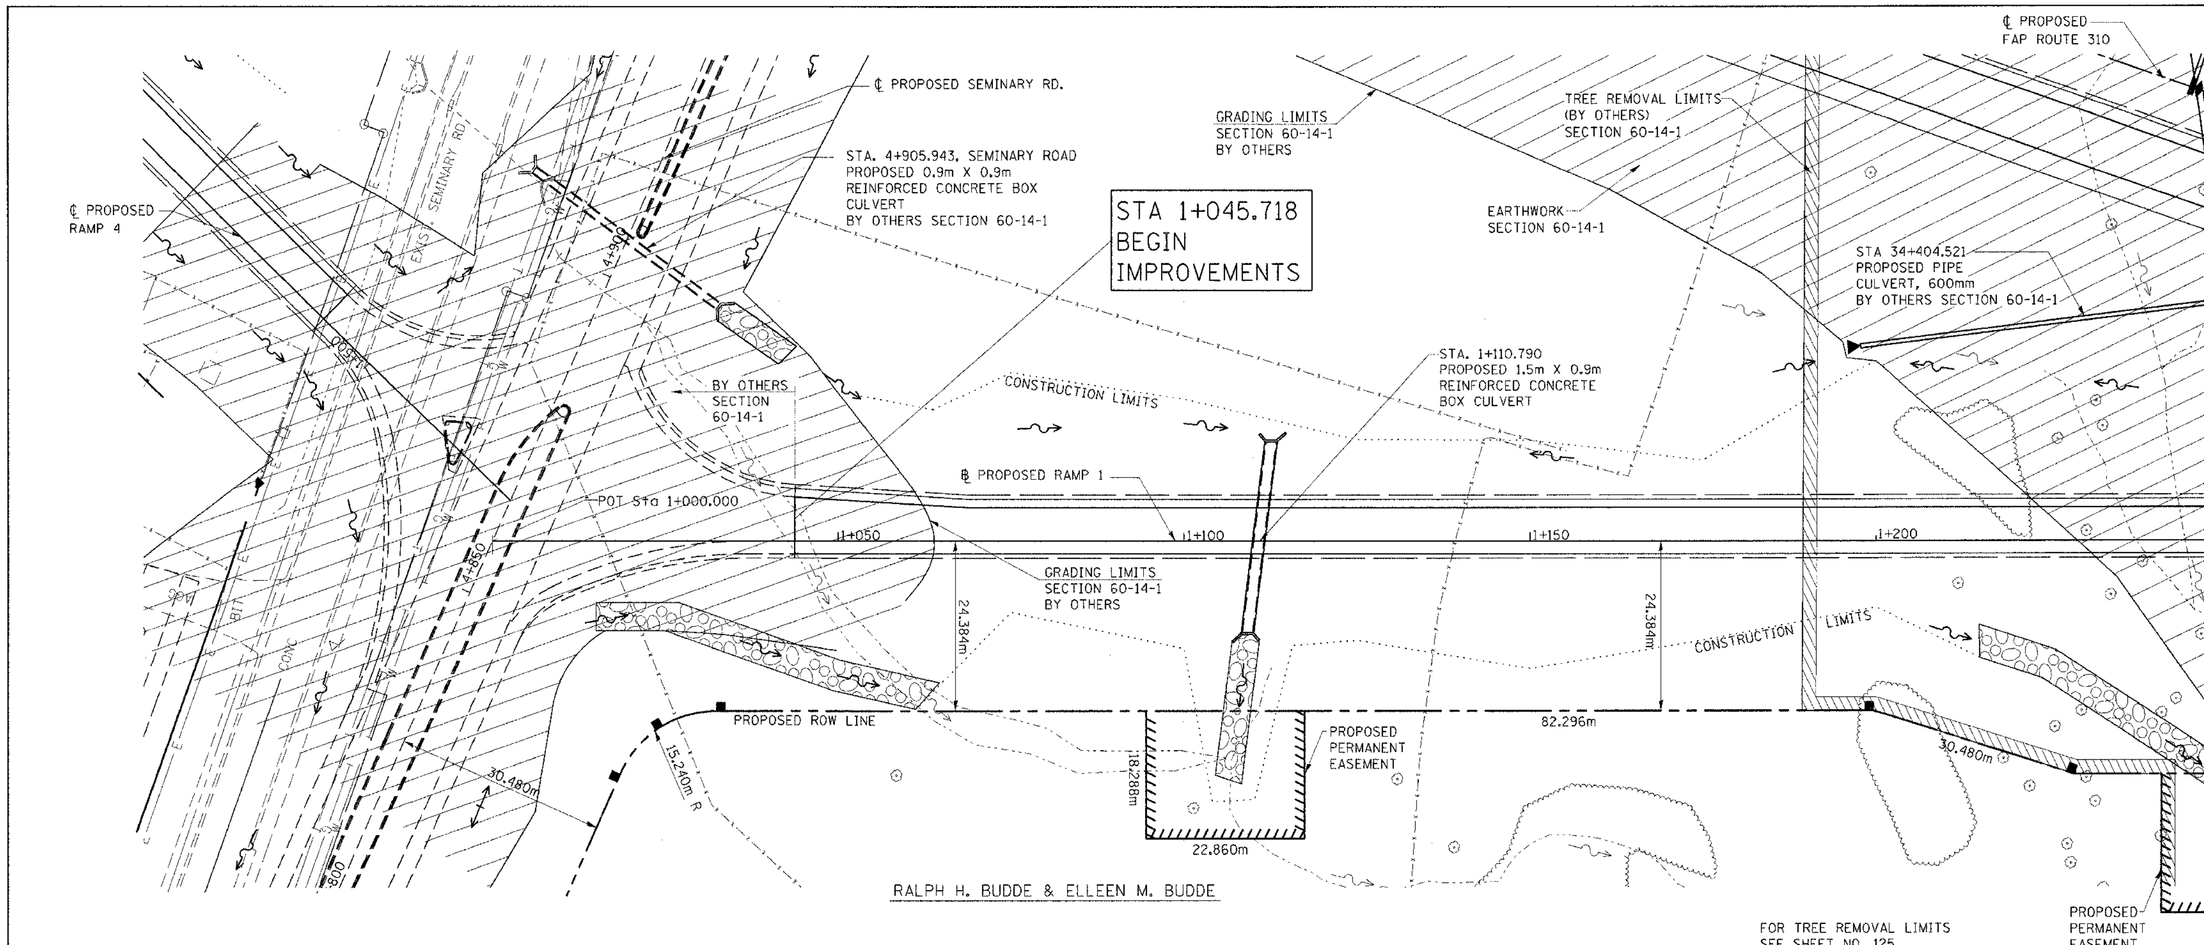

NOTE: FOR RIPRAP DETAILS, SEE DRAINAGE SHEETS

ORIGINAL SURVEY	SURVEYED / PLOTTED	BY	DATE
NOTE BOOK	TEMPLATE / AREAS		
NO.	AREAS CHECKED		

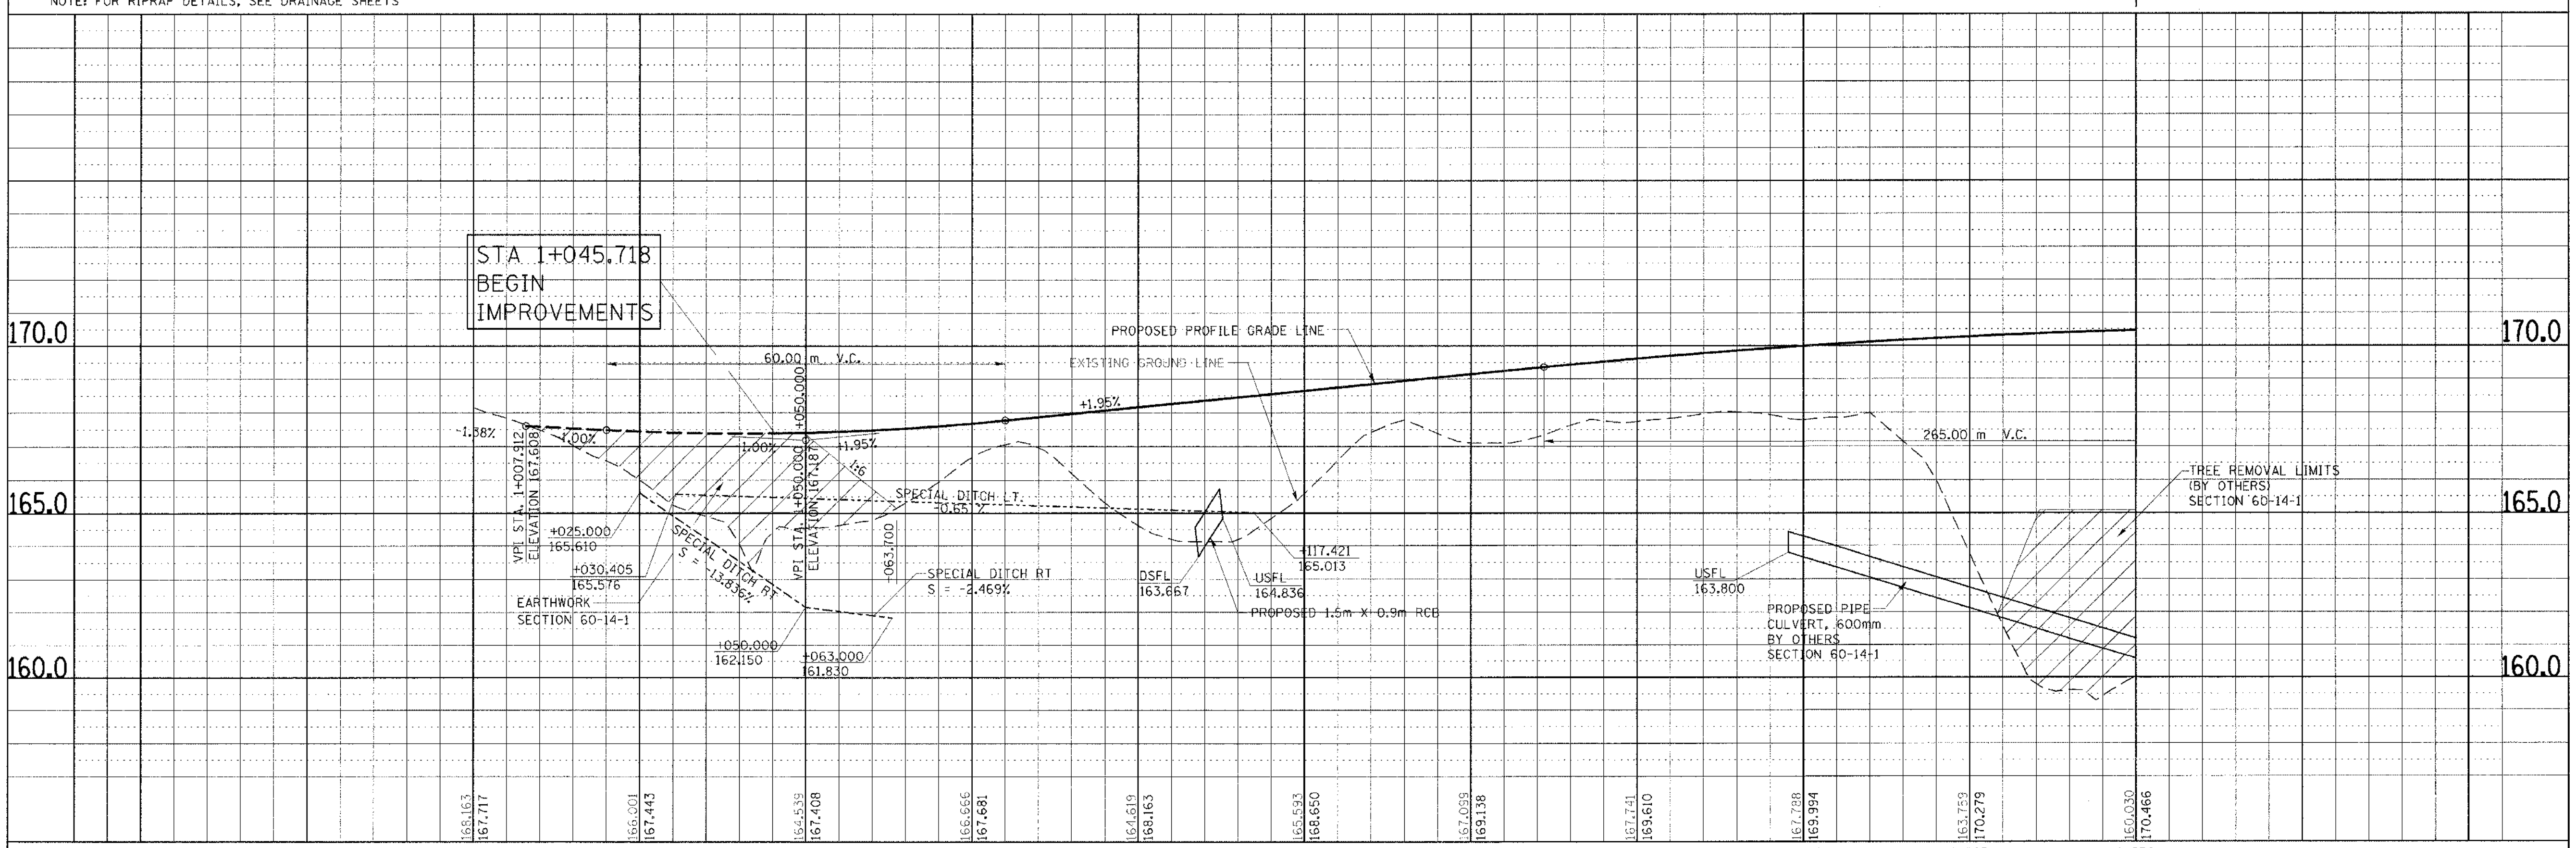

PLAN & PROFILE, RAMP 1, STA. 1+000.000 TO STA. 1+250.000