F.A.P. RTE.	SECTION	COUNTY	TOTAL SHEETS	SHEET NO.
310	•	MADISON	452	70
STA. 1+300.000		TO STA. 1+528.614		
FED. ROAD DIST. NO.		ILLINOIS	FED. AID PROJECT	

• SECTION 60-14
SECTION 60-14-1B
CONTRACT NO. 76321

FINAL SURVEY NOTE BOOK	BY	DATE
SURVEYED		
PLOTTED		
TEMPLATE		
AREAS		
AREAS CHECKED		
NO.		

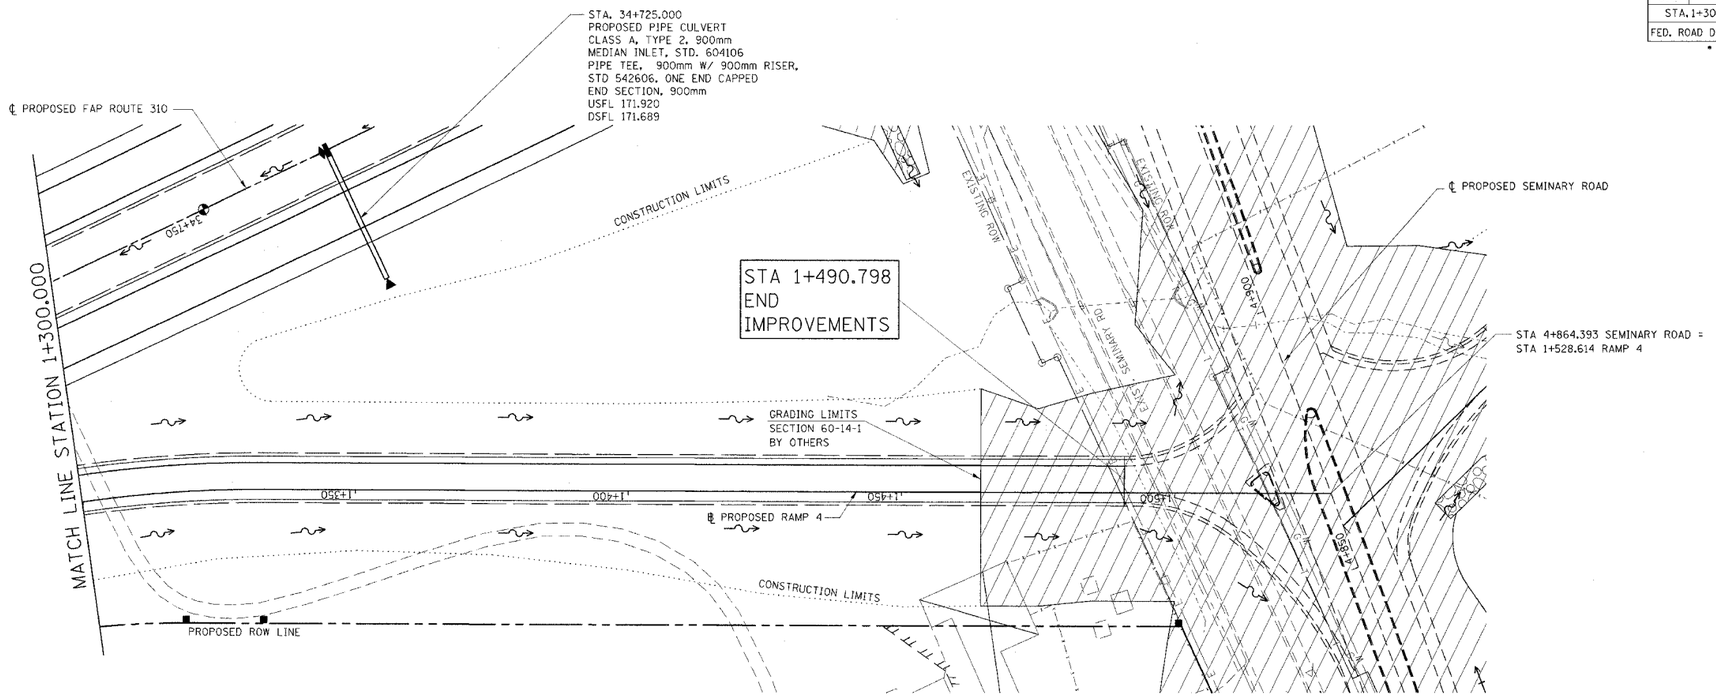

ORIGINAL SURVEY	BY	DATE
SURVEYED		
PLOTTED		
NOTE BOOK		
TEMPLATE		
AREAS		
AREAS CHECKED		
NO.		

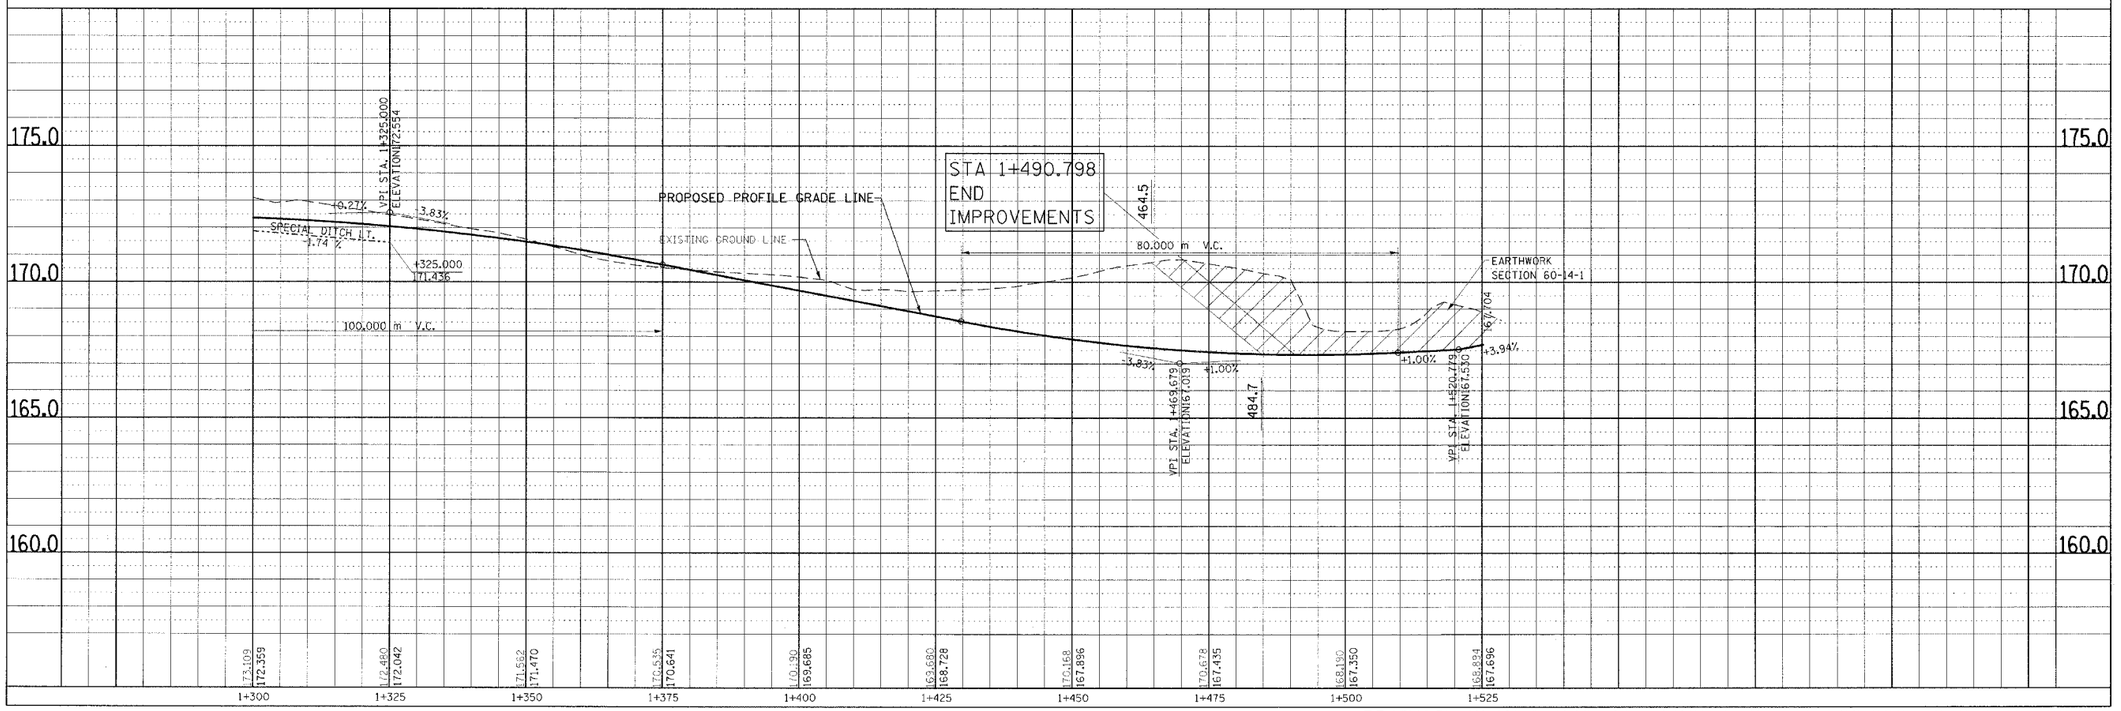

DRAINAGE PLAN & PROFILE, RAMP 4, STA. 1+300.000 TO STA. 1+528.614