F.A.P. RTE.	SECTION	COUNTY	TOTAL SHEETS	SHEET NO.
310	*	MADISON	452	109
STA.		TO STA.		
FED. ROAD DIST. NO.		ILLINOIS	FED. AID PROJECT	

* SECTION 60-14
SECTION 60-14-1B

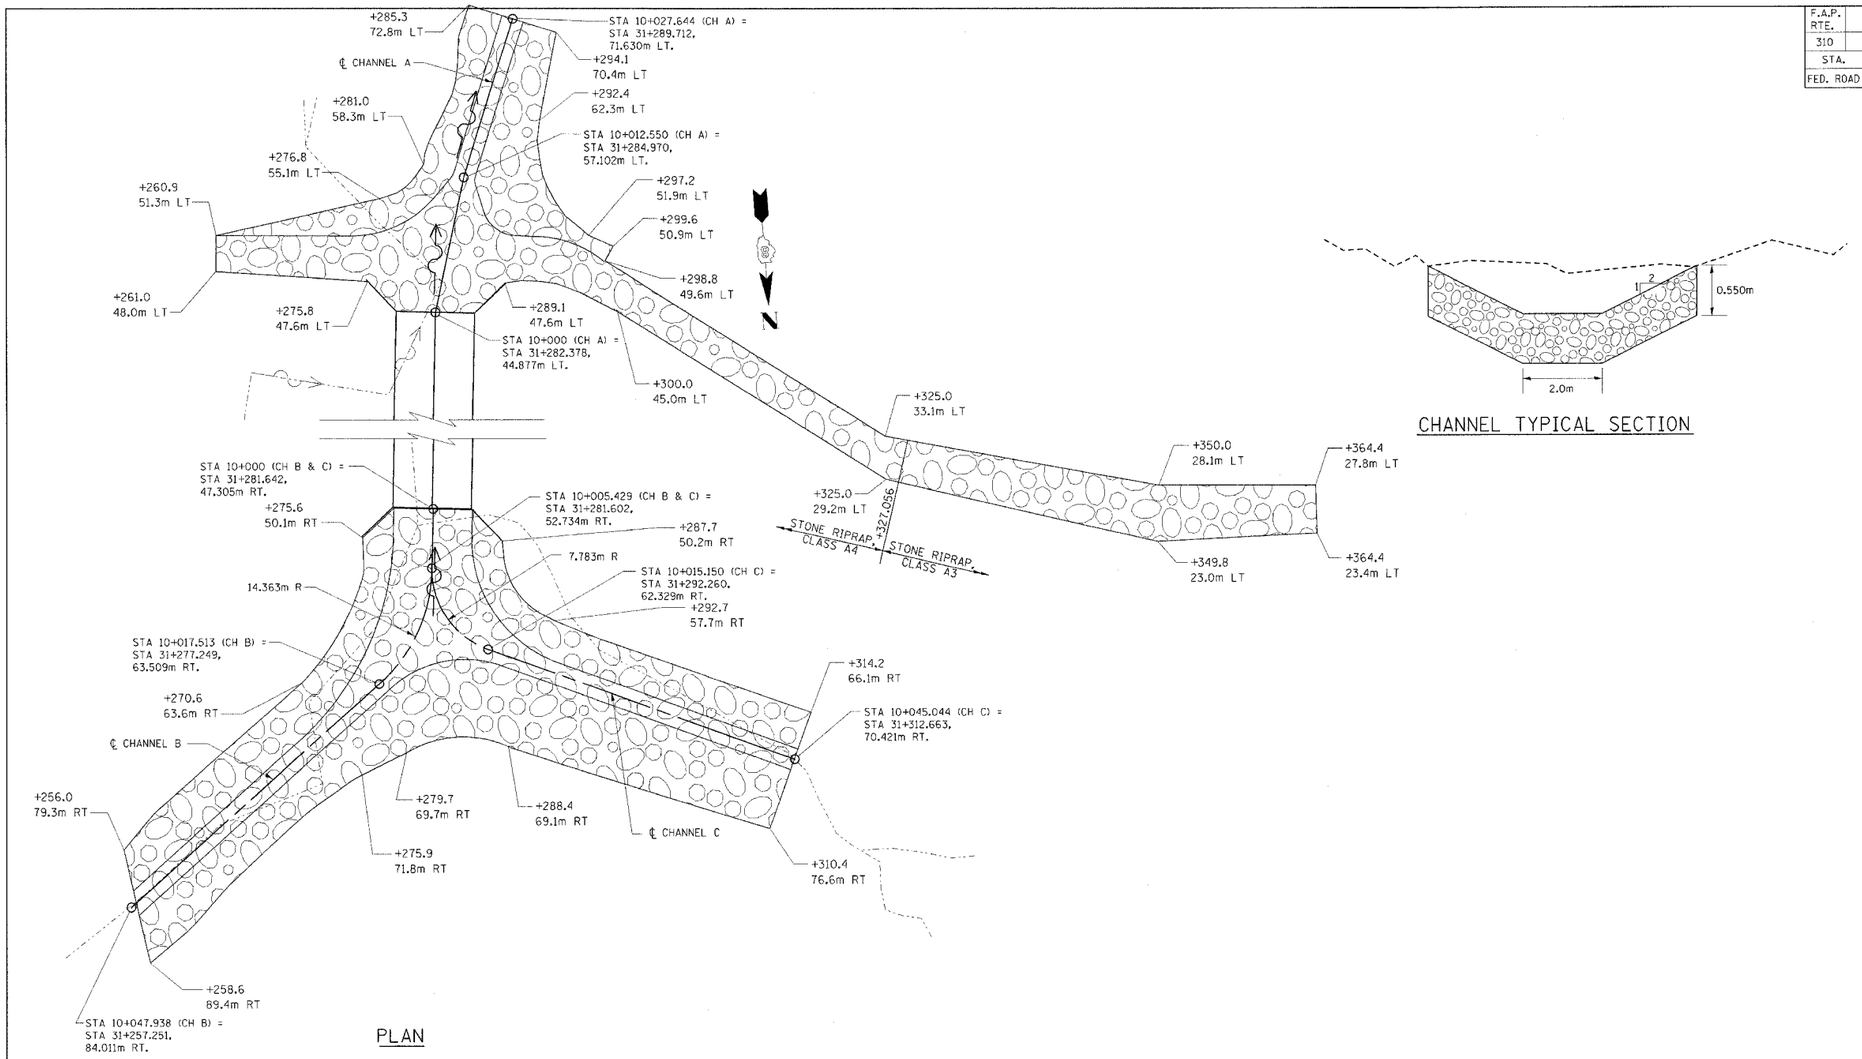

PLAN

CHANNEL TYPICAL SECTION

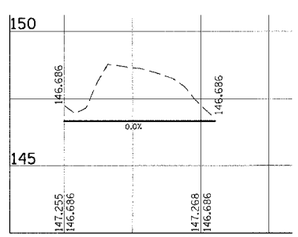

PROFILE CHANNEL A

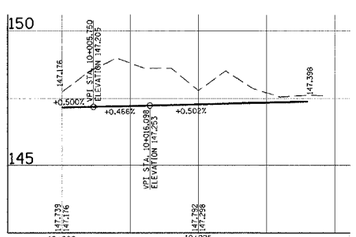

PROFILE CHANNEL B

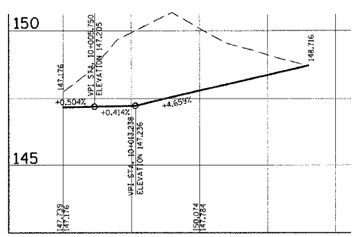

PROFILE CHANNEL C

10 m 0 20 m

1 : 250

REVISIONS	
NAME	DATE

ILLINOIS DEPARTMENT OF TRANSPORTATION

DRAINAGE DETAILS

FAP ROUTE 310
FAP ROUTE 310 SECTION 60-14
MADISON COUNTY

DRAWN BY BANDY

DATE CHECKED BY STEUART

DRAINAGE DETAILS, FAP ROUTE 310