F.A.P. RTE.	SECTION	COUNTY	TOTAL SHEETS	SHEET NO.
310	-	MADISON	452	177
STA. 31+723.901	TO STA.			
FED. ROAD DIST. NO.	ILLINOIS FED. AID PROJECT			

• SECTION 60-14
SECTION 60-14-1B

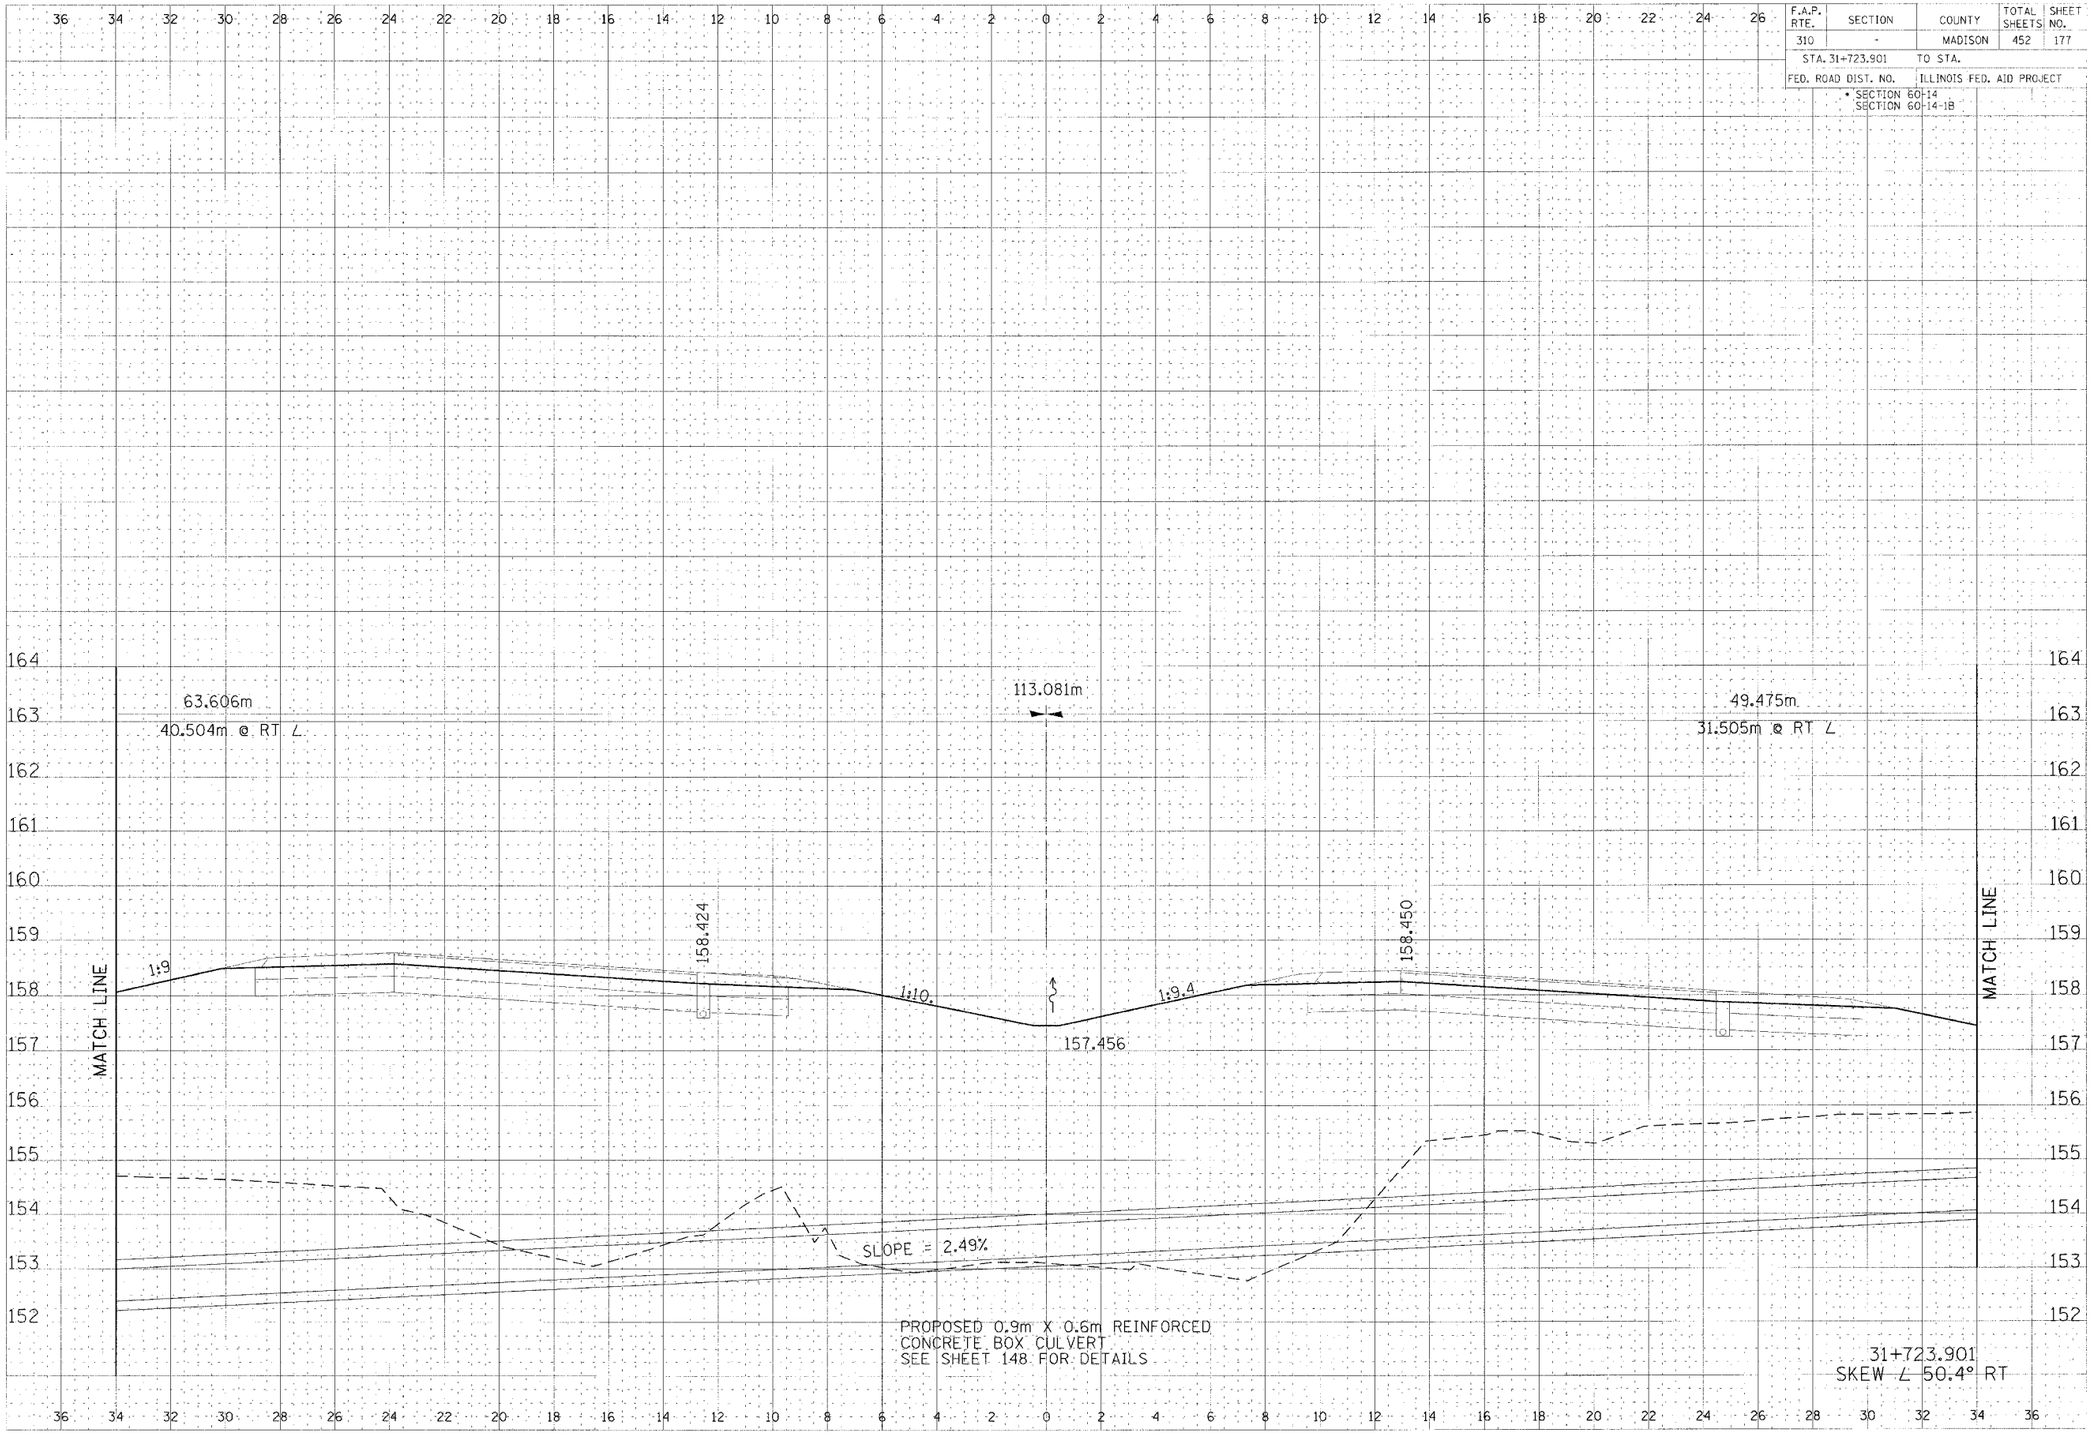

CULVERT PROFILE, FAP ROUTE 310, STA 31+723.901