F.A.P. RTE.	SECTION	COUNTY	TOTAL SHEETS	SHEET NO.
310		MADISON	452	184

STA. 32+142.000 TO STA.

FED. ROAD DIST. NO. | ILLINOIS FED. AID PROJECT

• SECTION 60-14
SECTION 60-14-1B

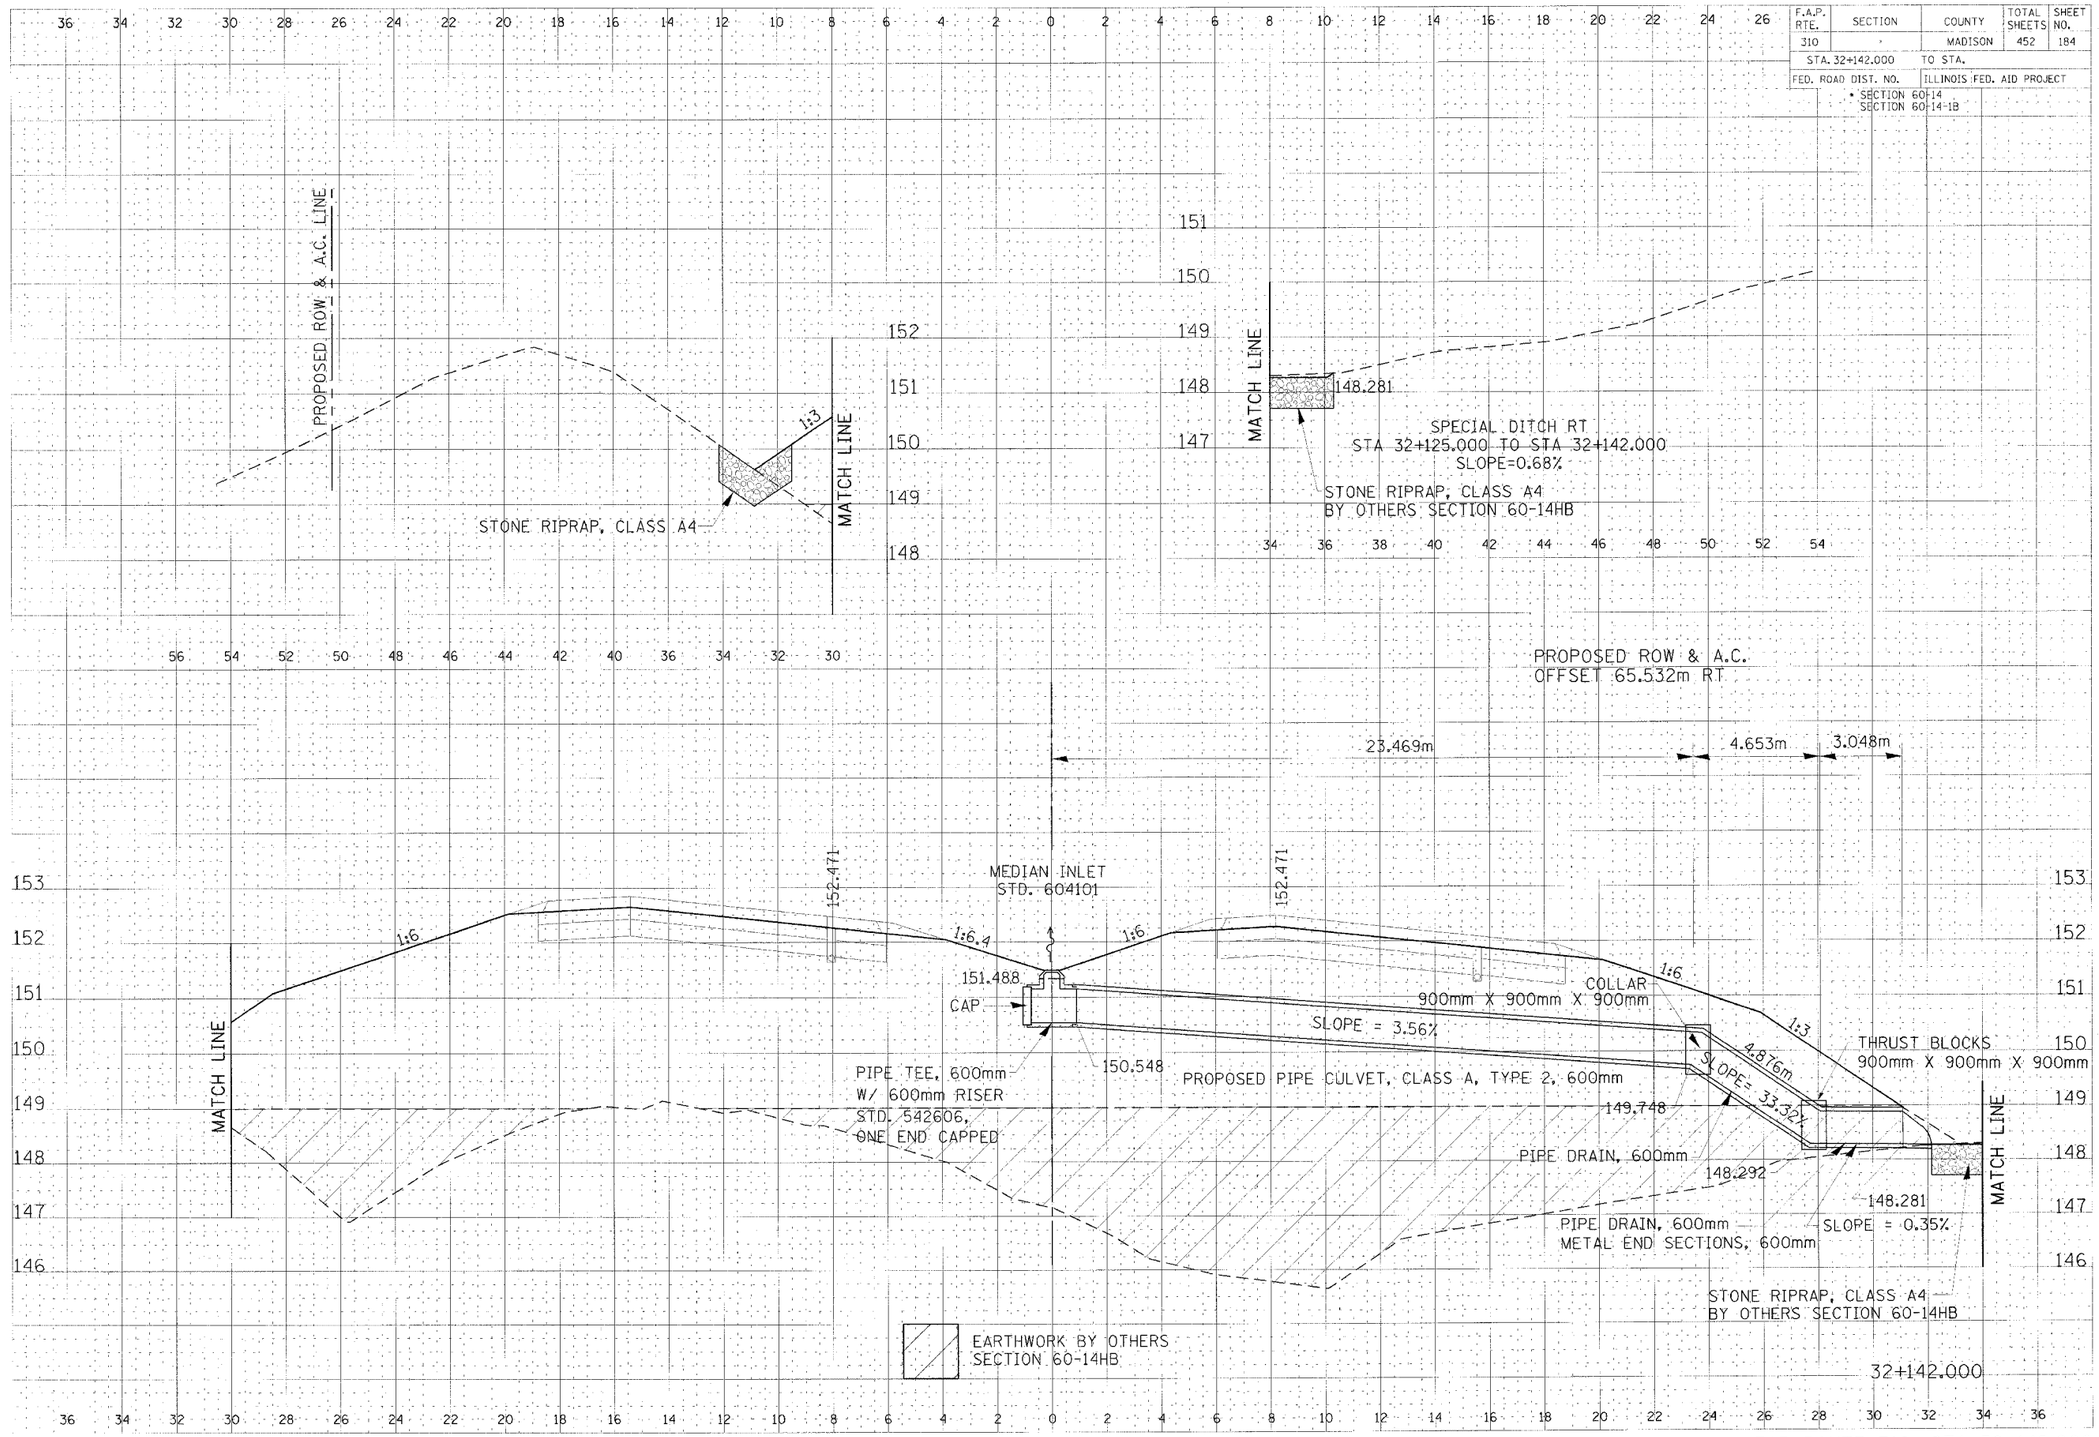

CULVERT PROFILE, FAP ROUTE 310, STA 32+142.000