F.A.P. RTE.	SECTION	COUNTY	TOTAL SHEETS	SHEET NO.
310	*	MADISON	452	202
STA. 33+831.464		TO STA.		
FED. ROAD DIST. NO.		ILLINOIS	FED. AID PROJECT	

* SECTION 60-14
SECTION 60-14-1B

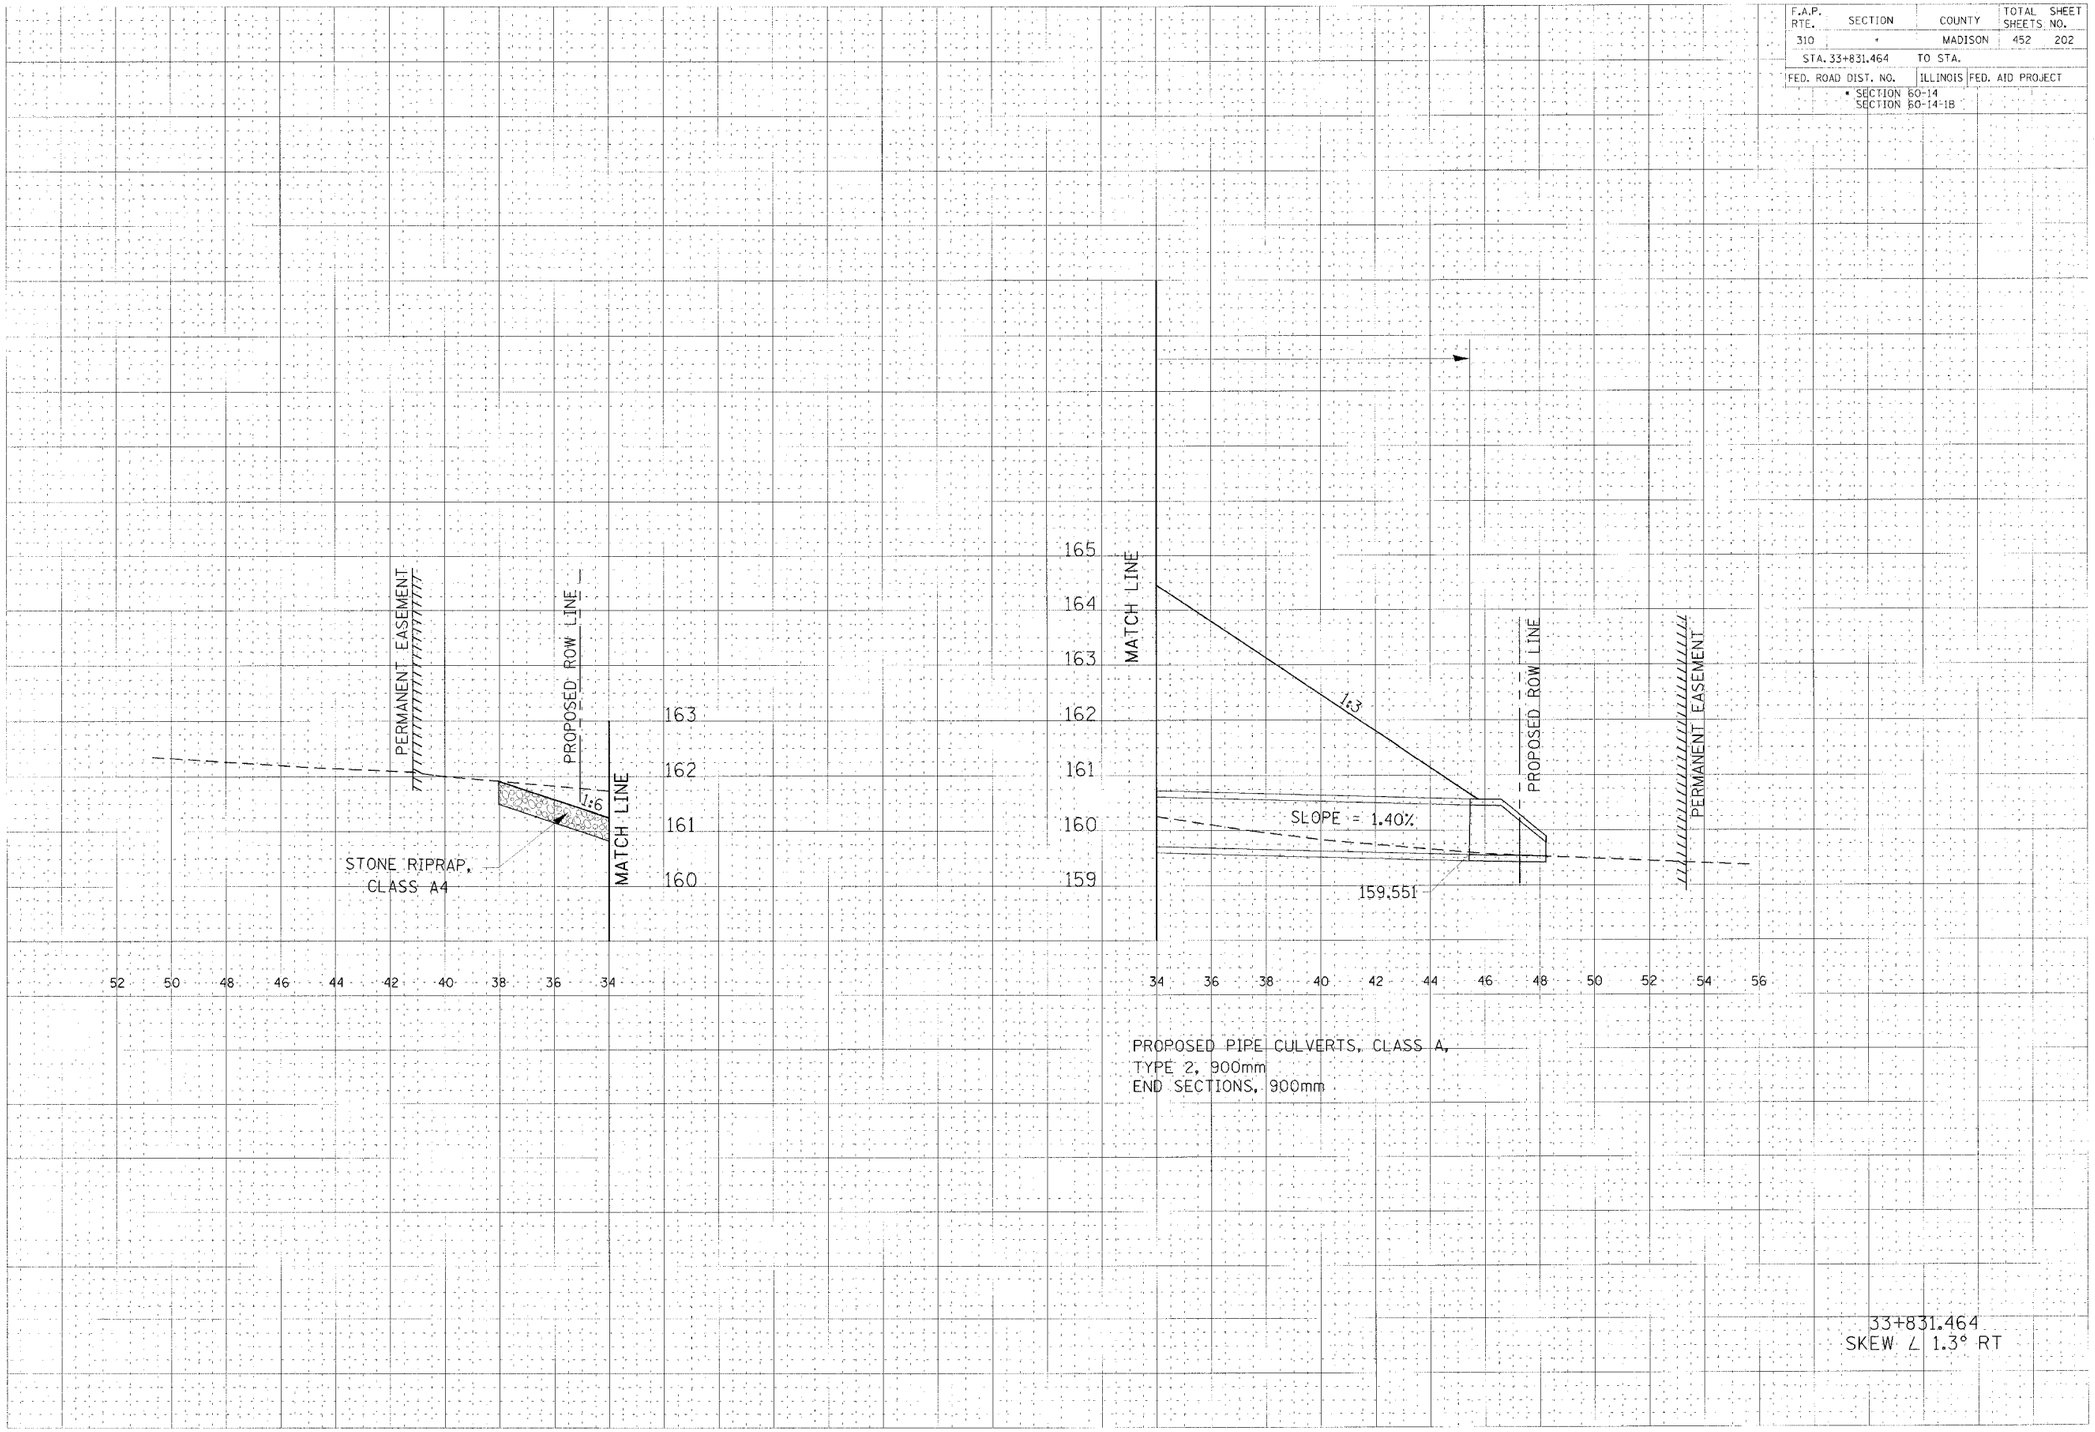

CULVERT PROFILE, FAP ROUTE 310, STA 33+831.464