F.A.P. RTE.	SECTION	COUNTY	TOTAL SHEETS	SHEET NO.
310	-	MADISON	452	210
STA. 34+875.000	TO STA.			
FED. ROAD DIST. NO.	ILLINOIS FED. AID PROJECT			
	* SECTION 60-14 SECTION 60-14-1B			

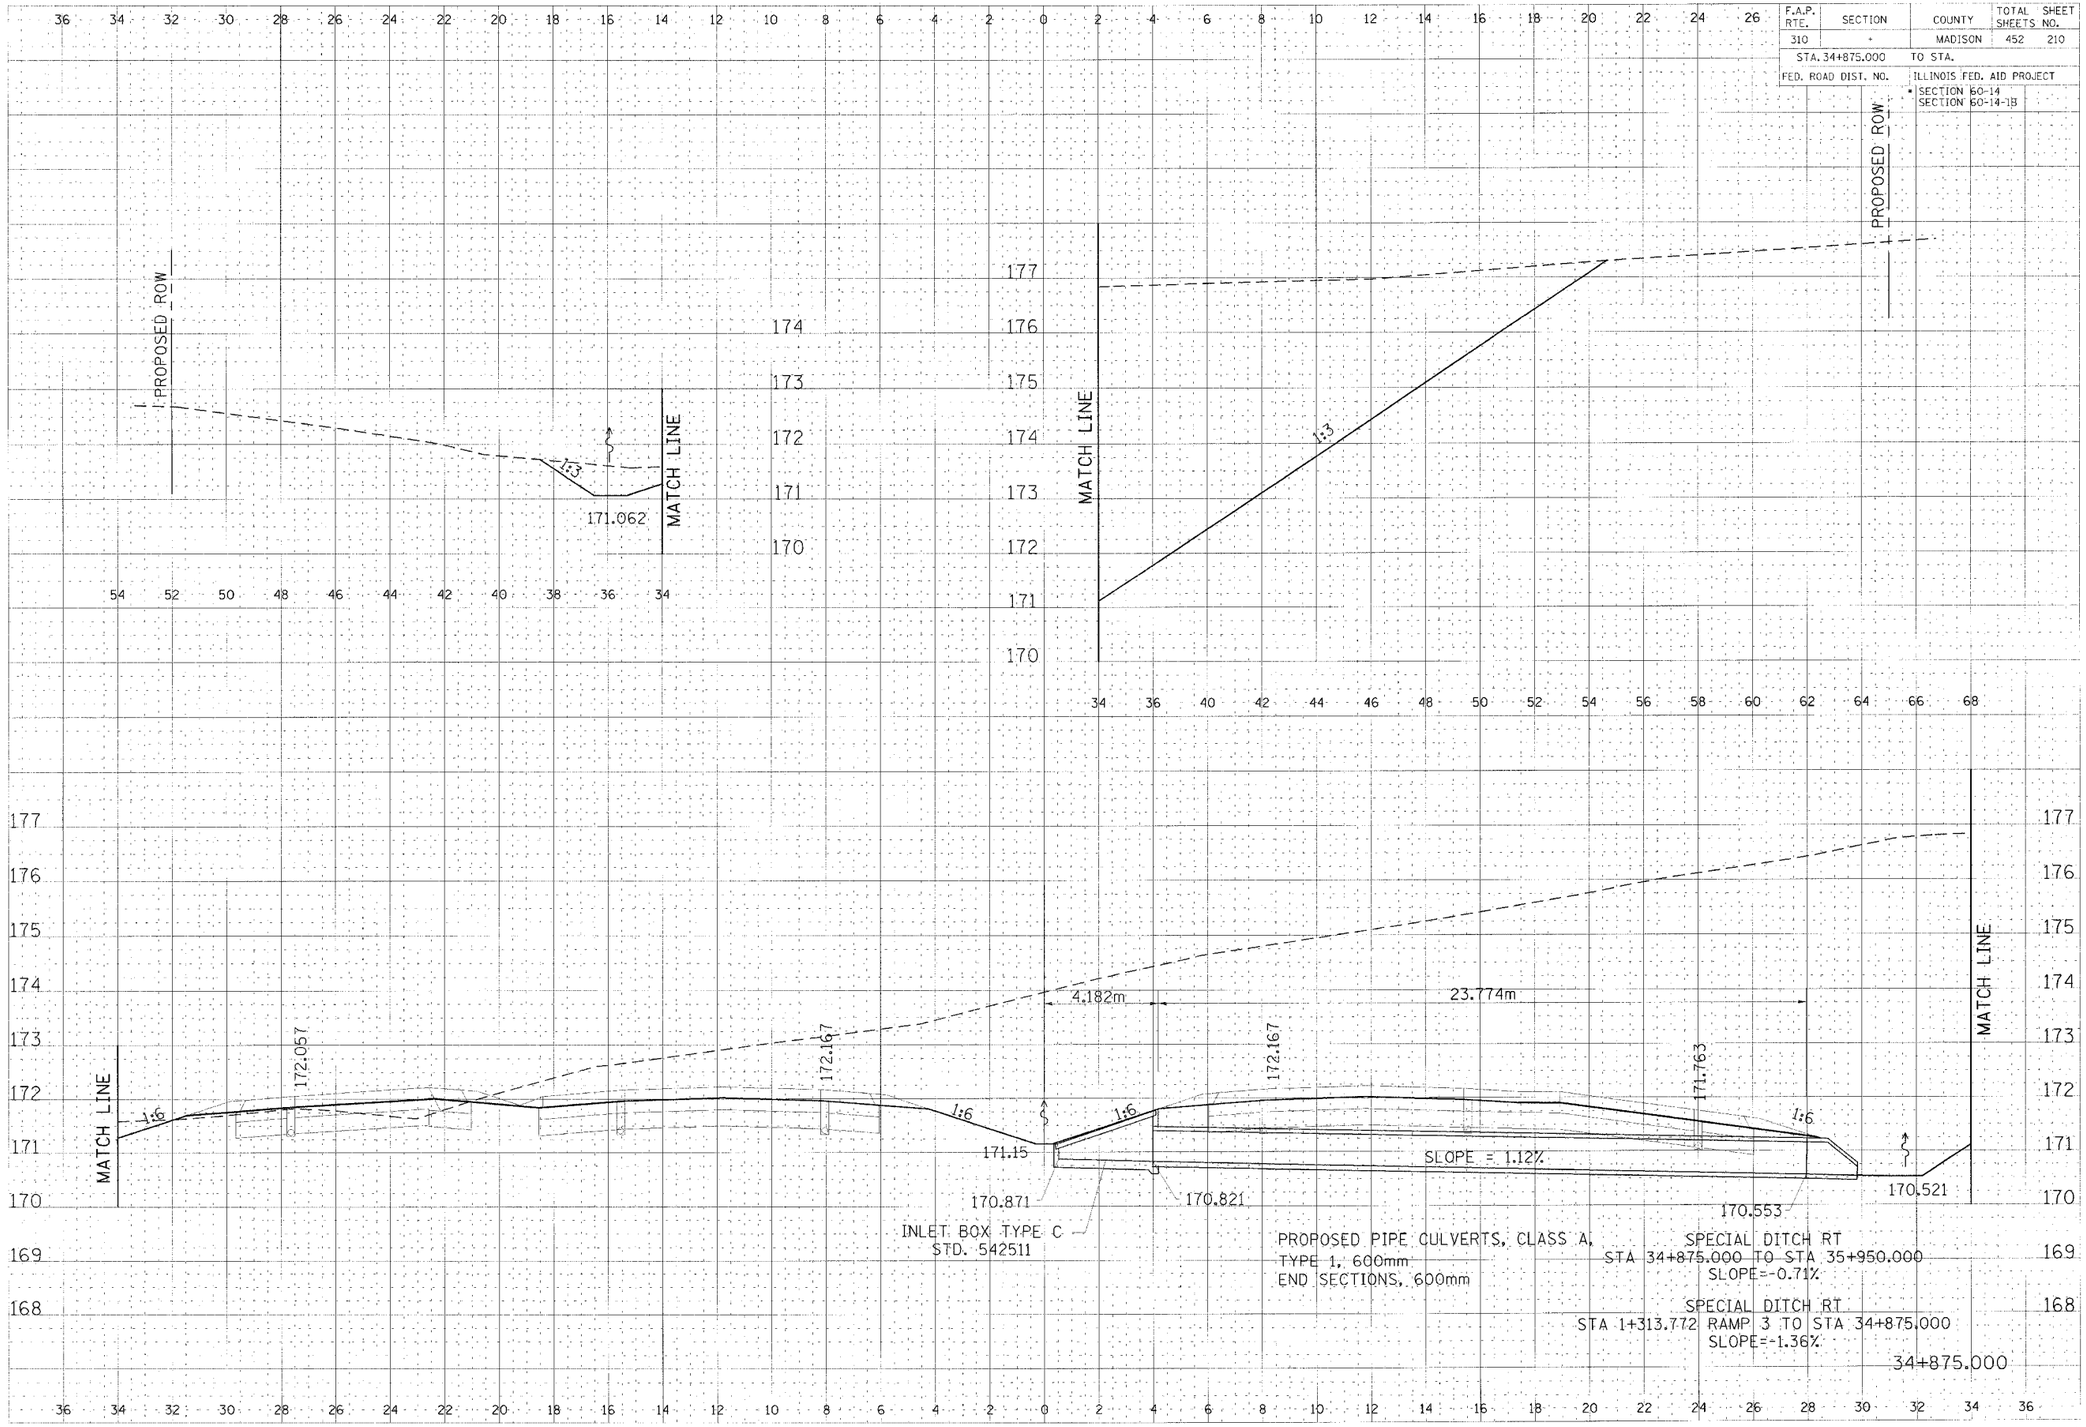

CULVERT PROFILE, FAP ROUTE 310, STA 34+875.000