F.A.P. RTE.	SECTION	COUNTY	TOTAL SHEETS	SHEET NO.
310	•	MADISON	452	225
STA. 30+944.418		TO STA.		
FED. ROAD DIST. NO.		ILLINOIS	FED. AID PROJECT	

• SECTION 60-14
SECTION 60-14-1B

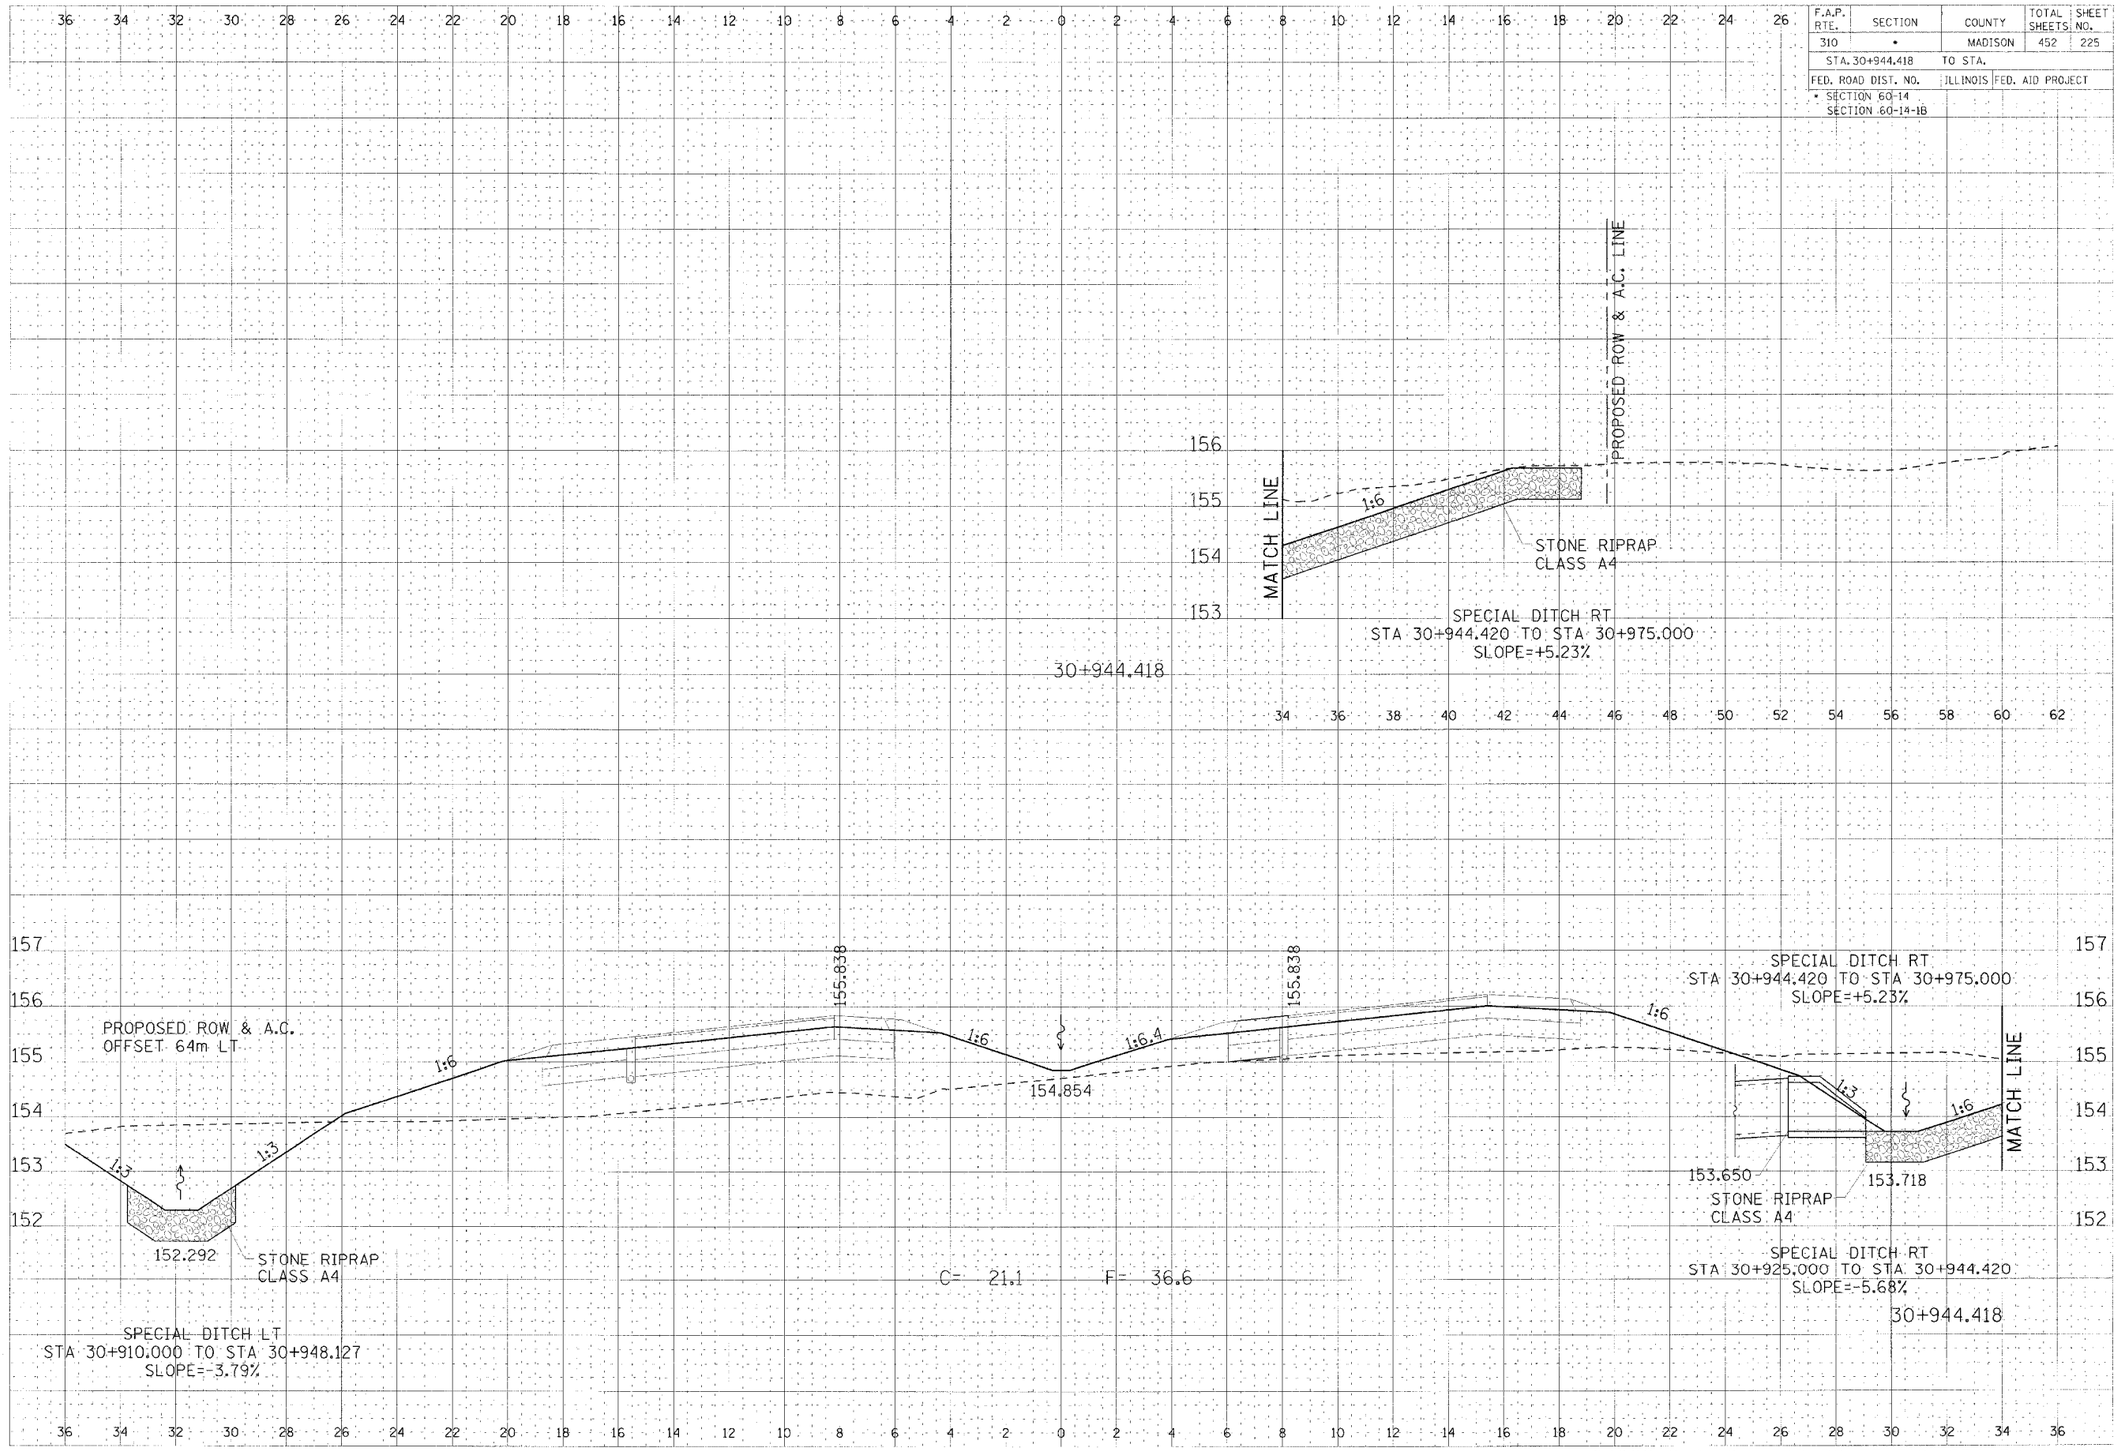

CROSS SECTION, FAP ROUTE 310, STA 30+944.418