F.A.P. RTE.	SECTION	COUNTY	TOTAL SHEETS	SHEET NO.
310	•	MADISON	452	238
STA. 31+250.000	TO STA.			
FED. ROAD DIST. NO.	ILLINOIS	FED. AID PROJECT		
• SECTION 60-14 SECTION 60-14-1B				

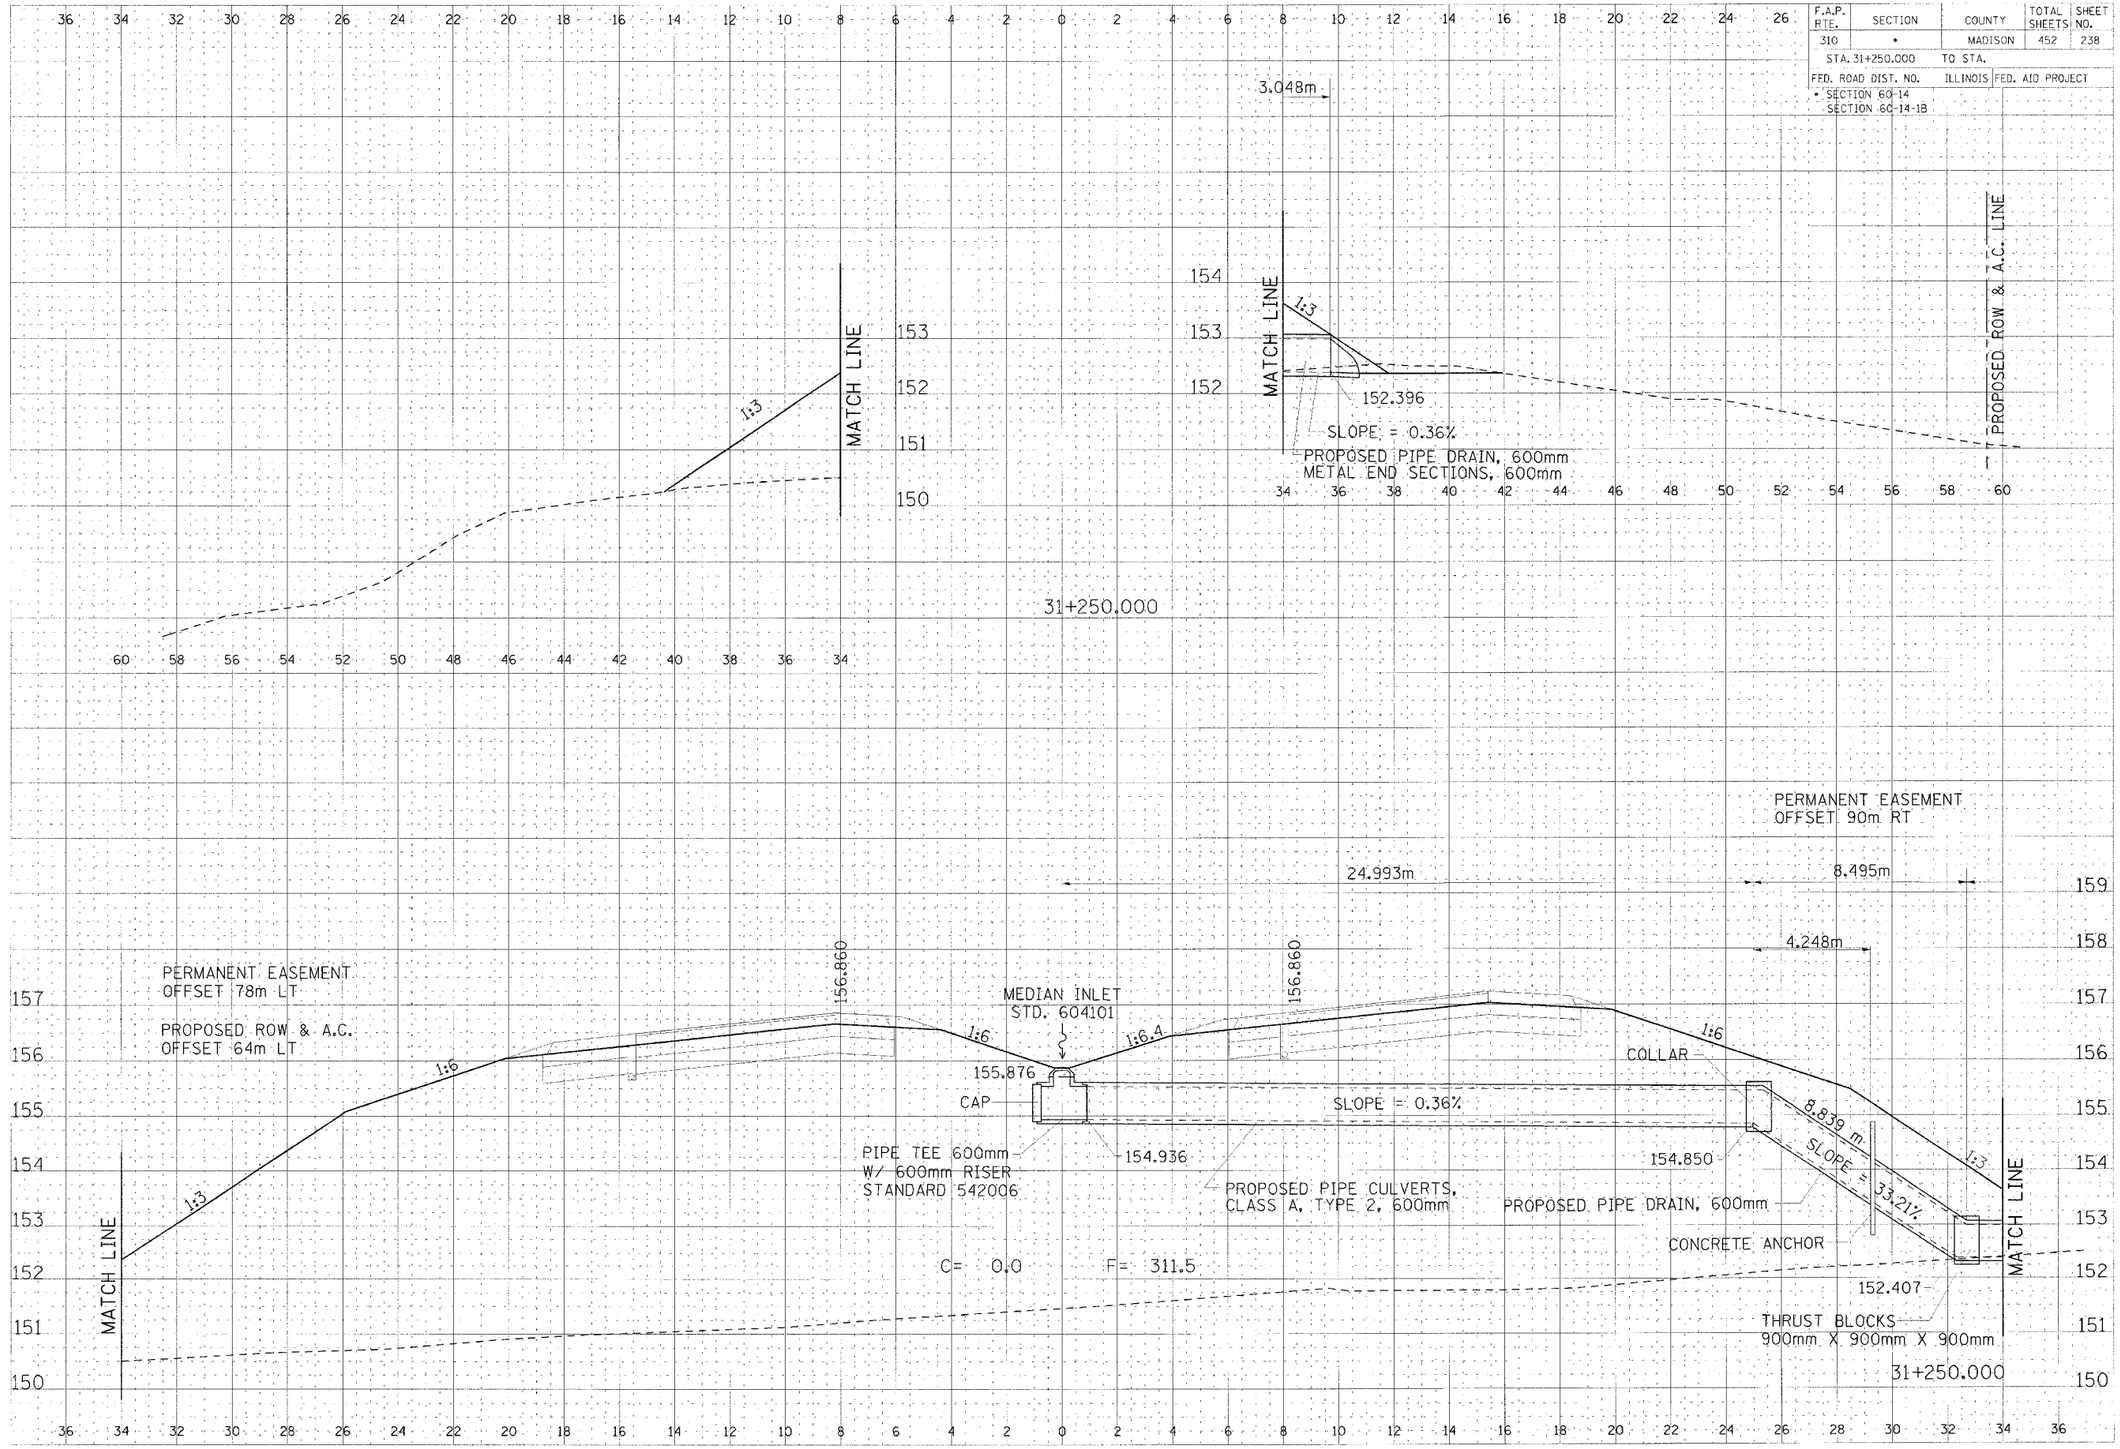

CROSS SECTION, FAP ROUTE 310, STA 31+250.000