F.A.P. RTE.	SECTION	COUNTY	TOTAL SHEET SHEETS NO.
310	*	MADISON	452 414

STA. 35+200.000 TO STA.

FED. ROAD DIST. NO. | ILLINOIS FED. AID PROJECT

* SECTION 60-14
SECTION 60-14-1B

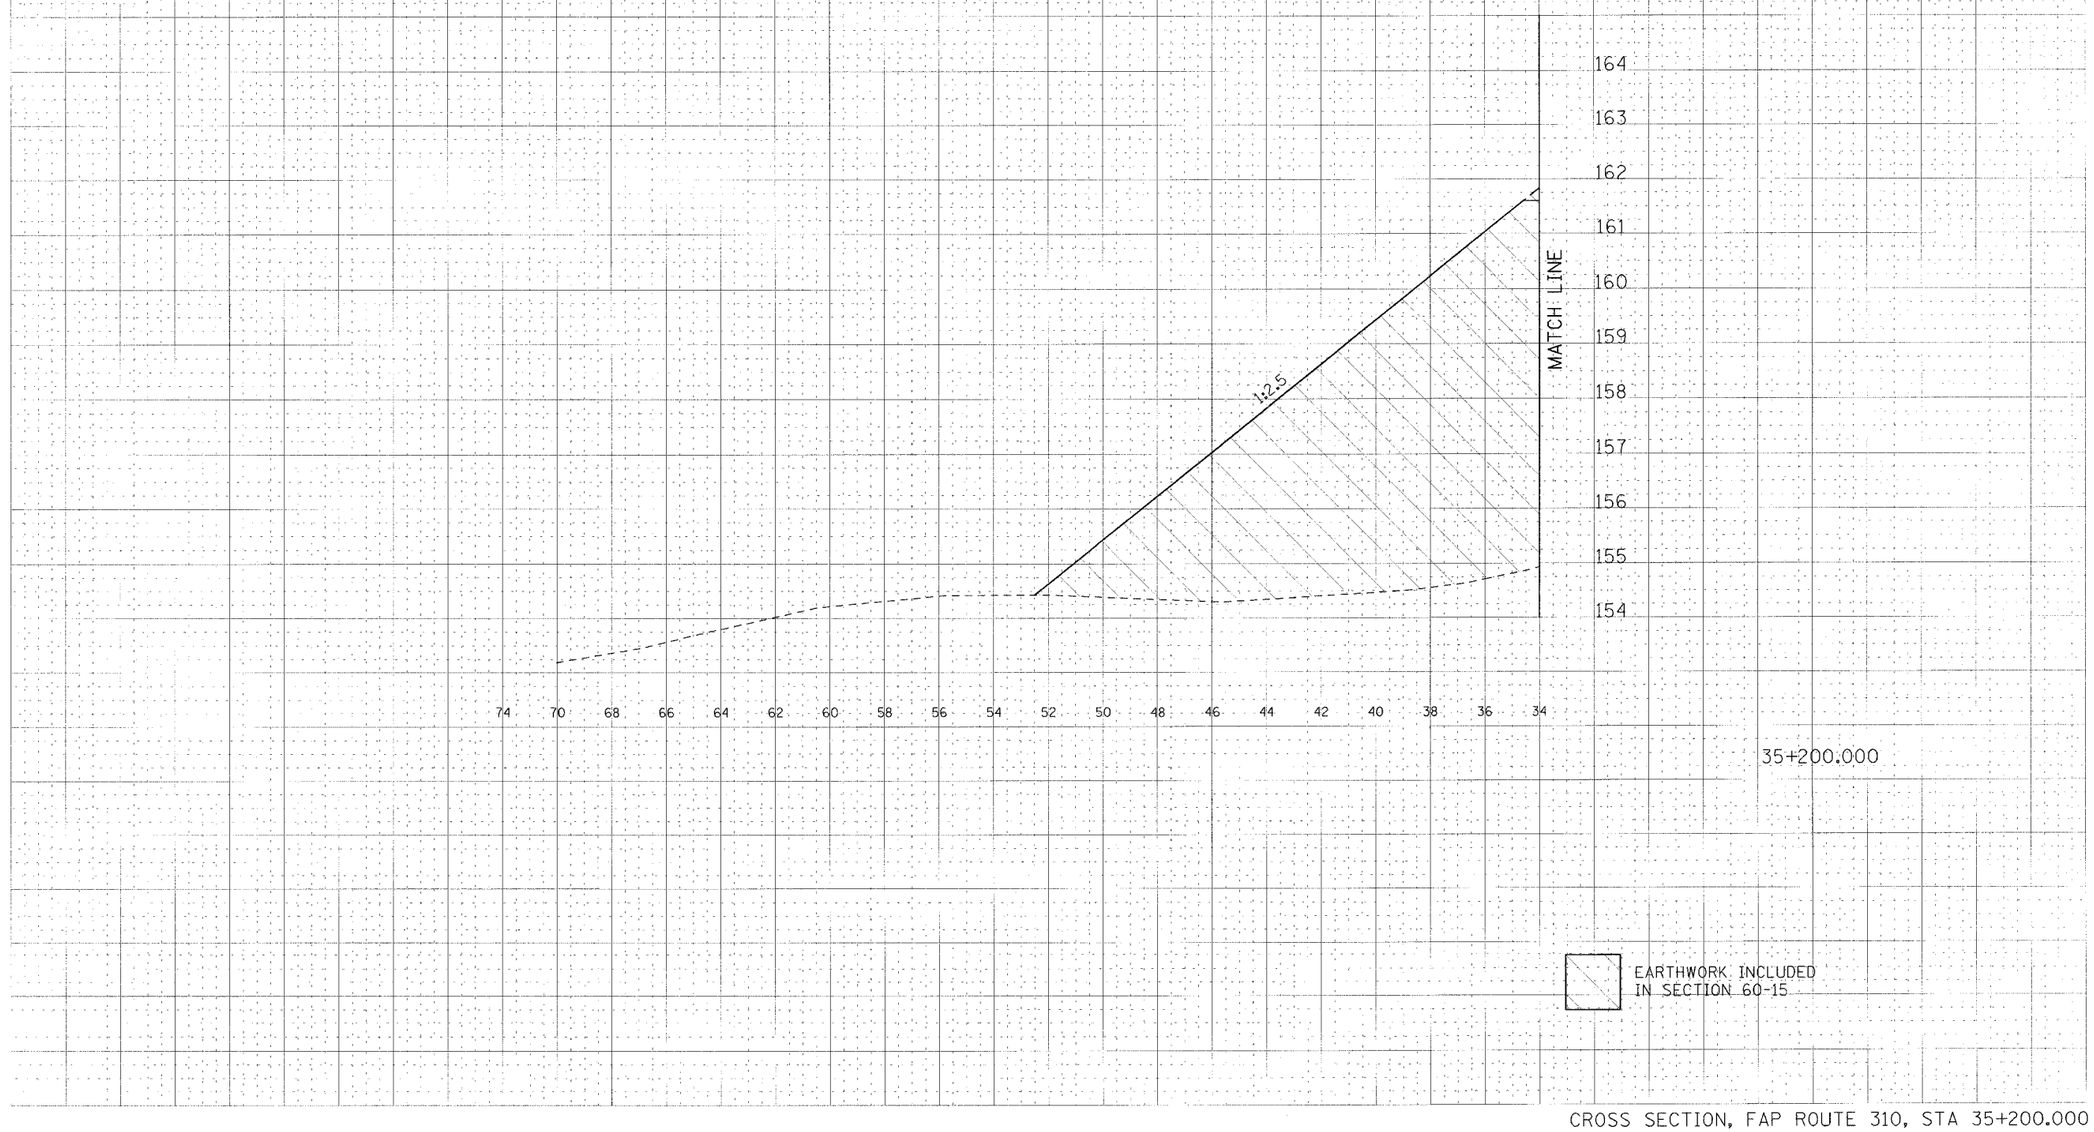

CROSS SECTION, FAP ROUTE 310, STA 35+200.000