F.A.P. RTE.	SECTION	COUNTY	TOTAL SHEETS	SHEET NO.
310	*	MADISON	452	440
STA. 1+113.228		TO STA. 1+125.000		
FED. ROAD DIST. NO.		ILLINOIS FED. AID PROJECT		

* SECTION 60-14
SECTION 60-14-1B

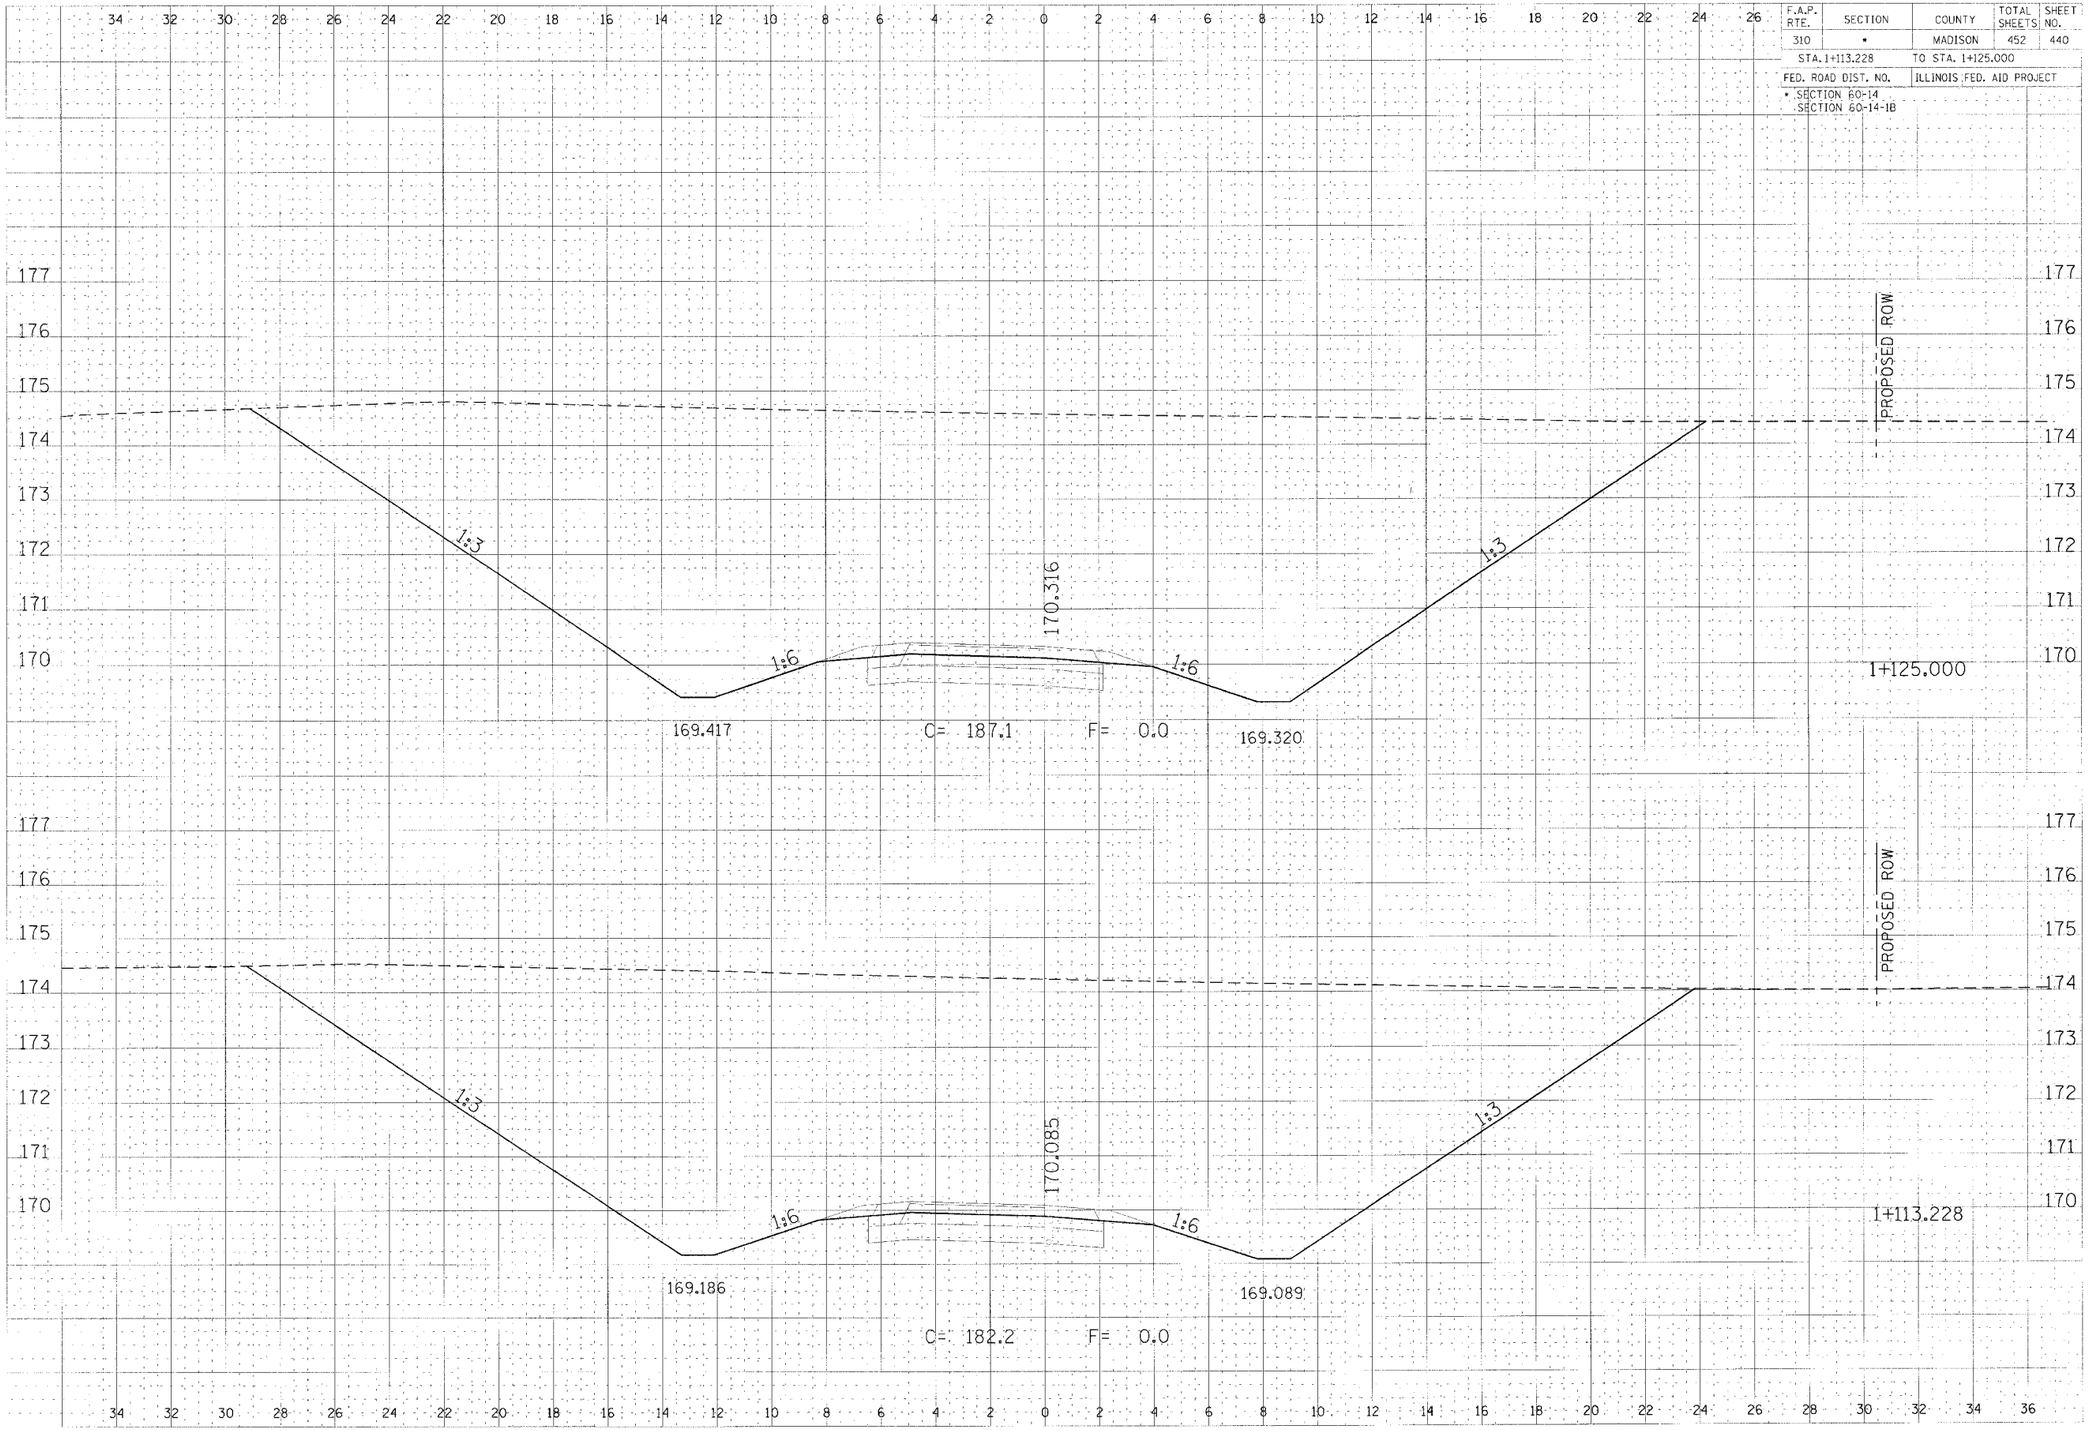

RAMP 3 CROSS SECTION, STA 1+113.228 TO STA 1+125.000