CONTRACT NO. 76549

F.A.P. RTE.	SECTION	COUNTY	TOTAL SHEETS	SHEET NO.
314	110-1VBR-1	MADISON	77	51

STA. 508+50.00 TO STA. 509+00.00

FED. ROAD DIST. NO. | ILLINOIS | FED. AID PROJECT

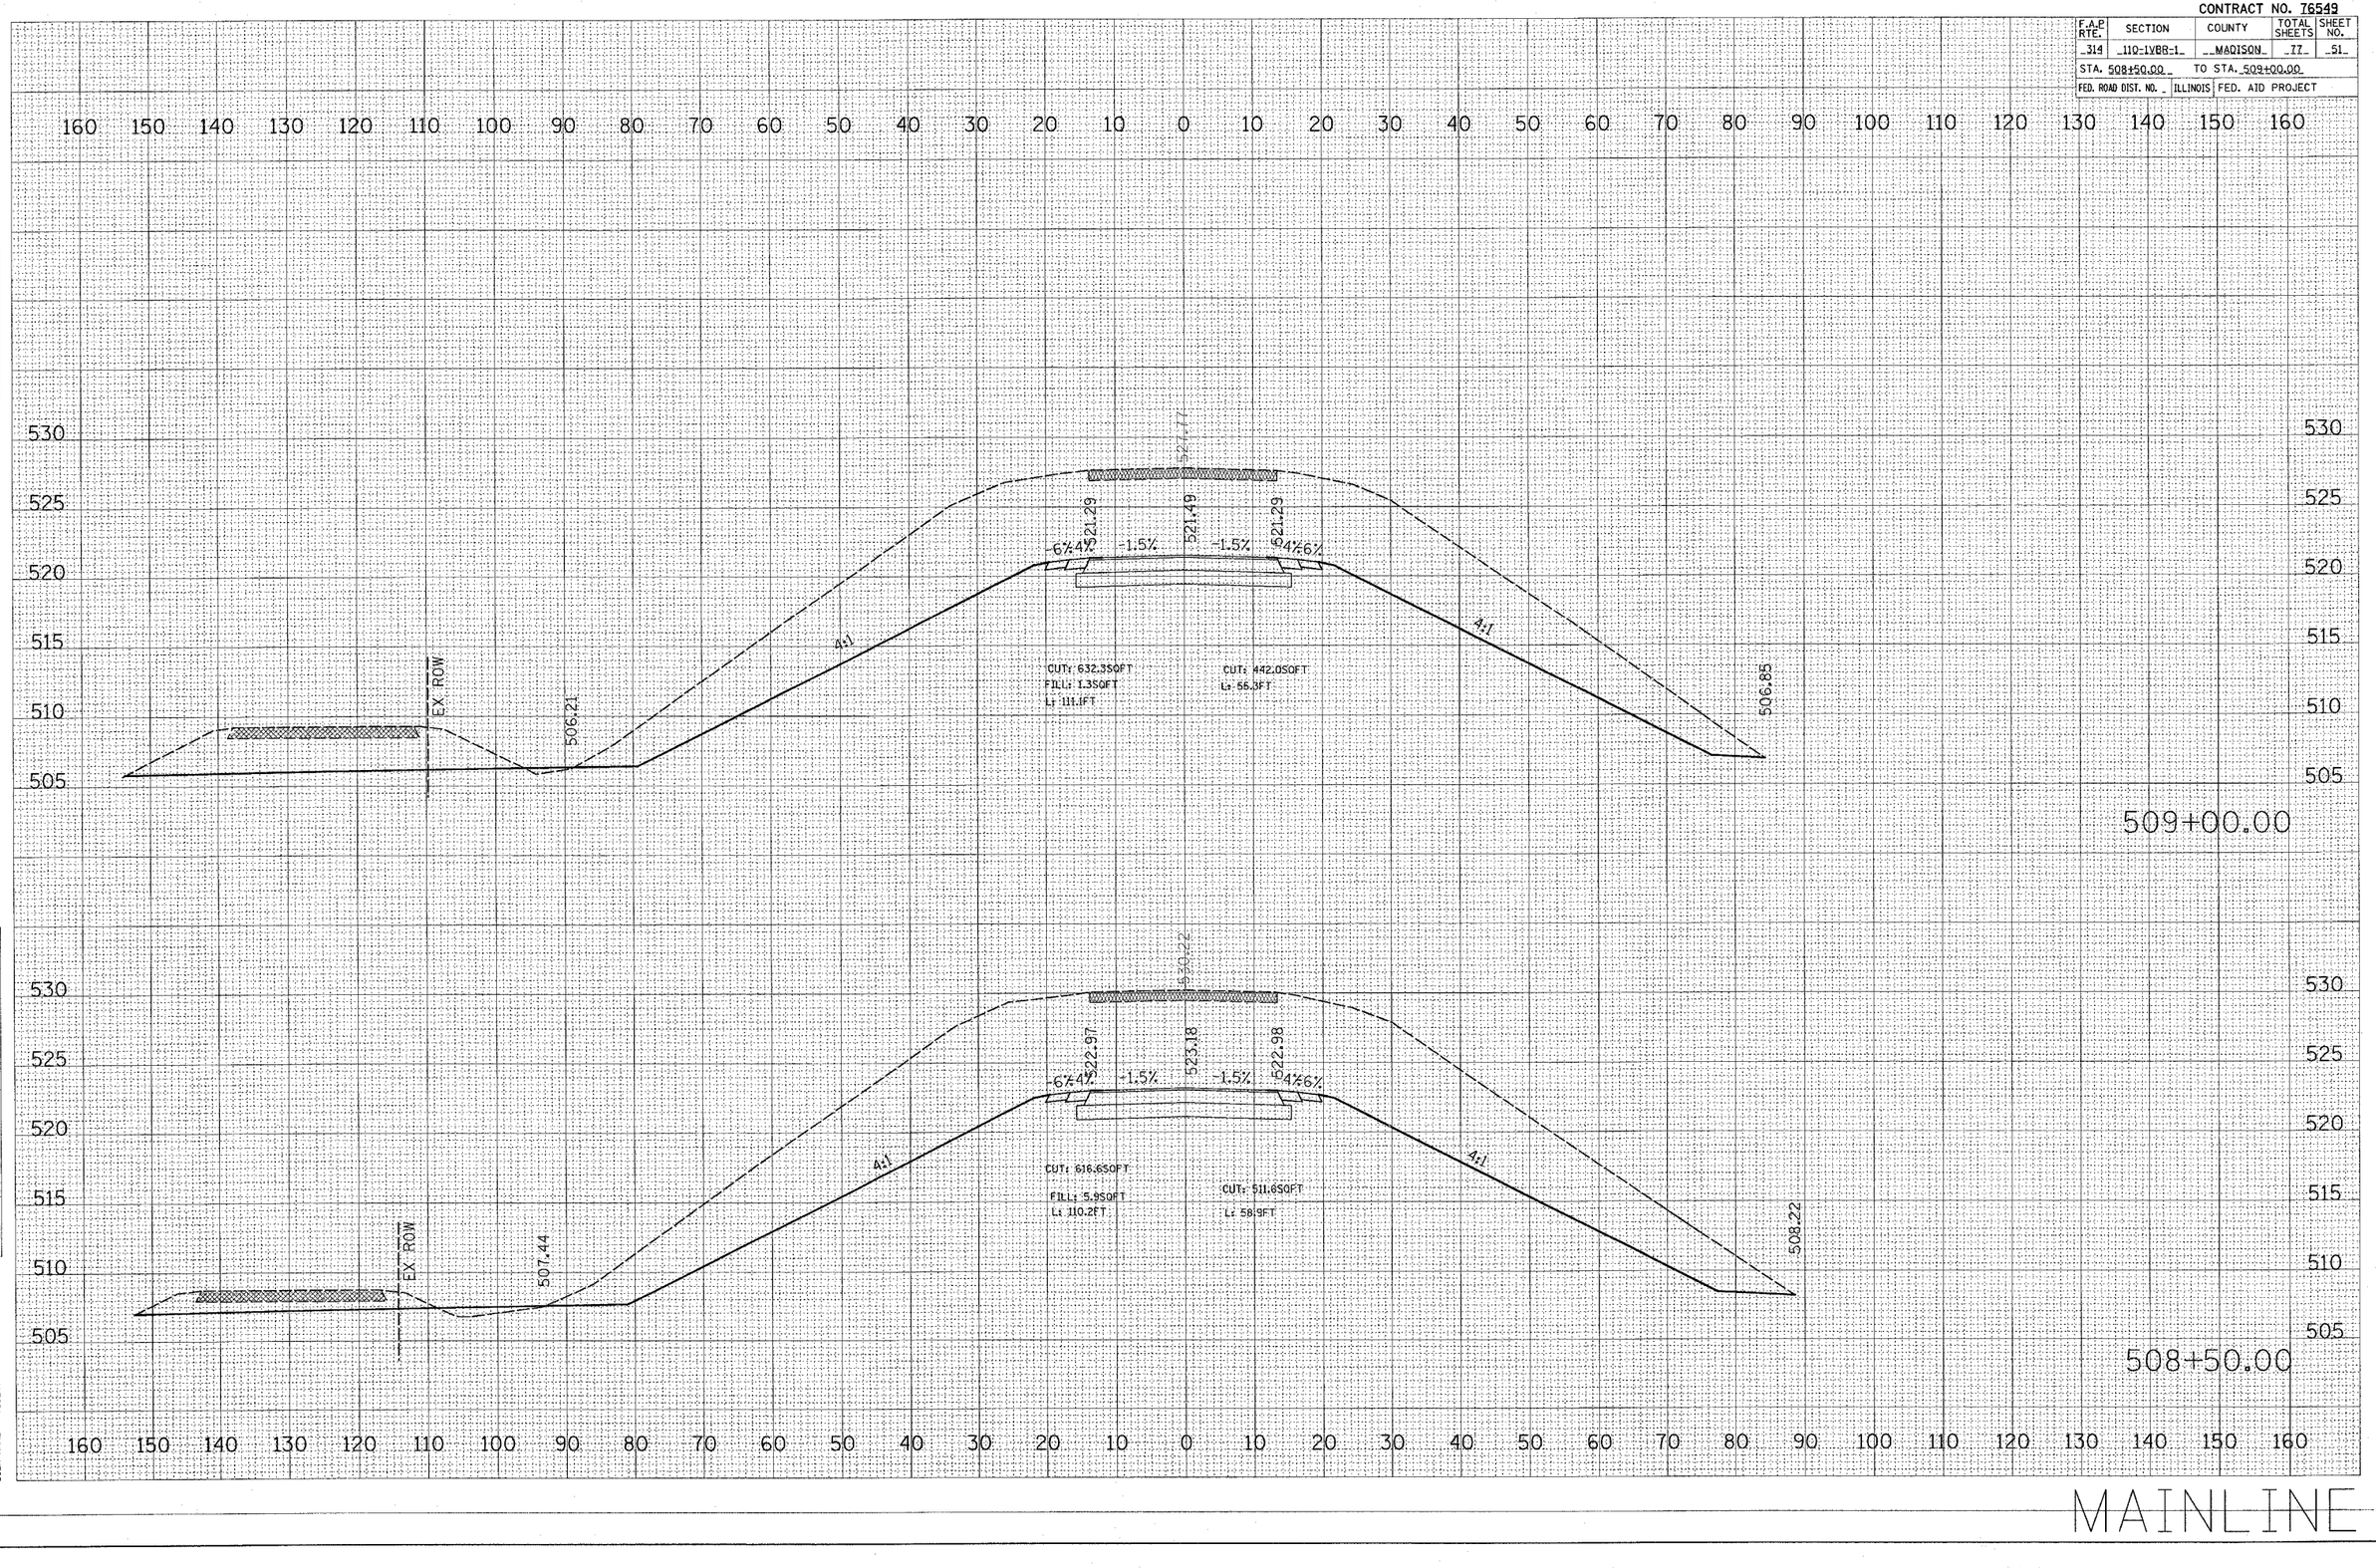

MAINLINE