CONTRACT NO. 76549

F.A.P RTE.	SECTION	COUNTY	TOTAL SHEETS	SHEET NO.
314	110-1VBR-1	MADISON	77	58
STA. 494+13.93		TO STA. 503+90.77		
FED. ROAD DIST. NO.	ILLINOIS	FED. AID PROJECT		

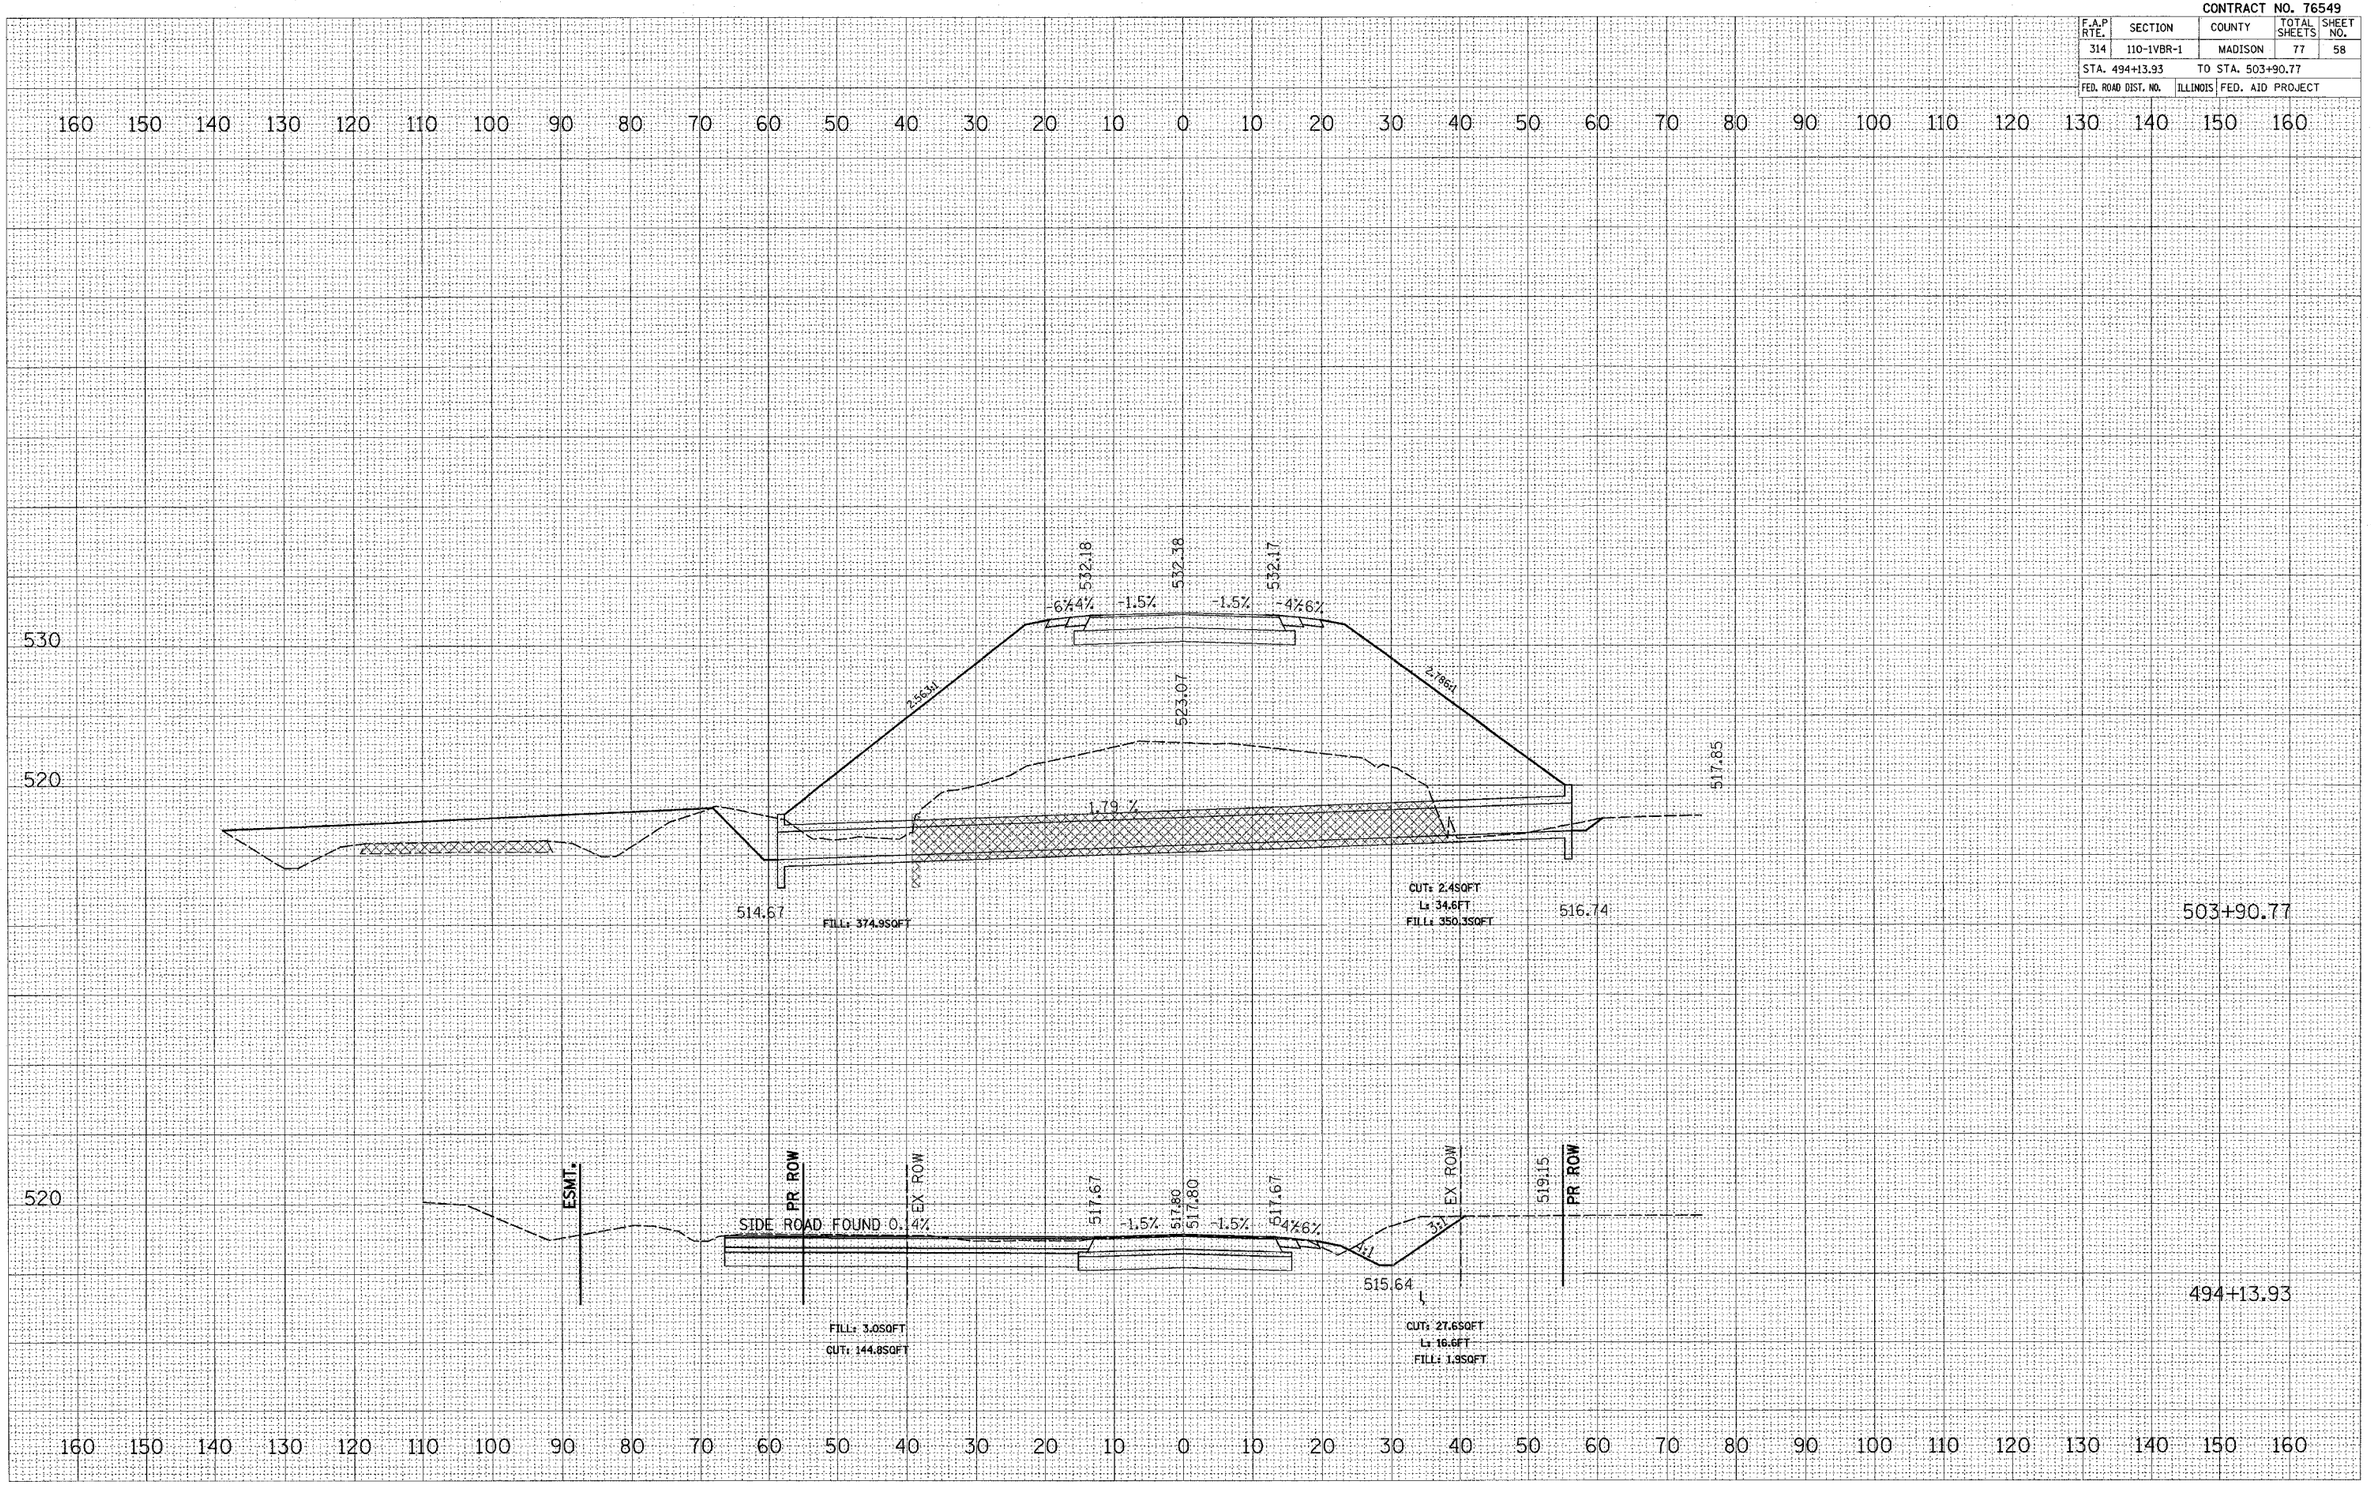

ORIGINAL SURVEY — SURVEYED BY; PLOTTED; NOTE BOOK; TEMPLATE; NO.; AREAS; AREAS CHECKED; DATE

FINAL SURVEY — SURVEYED BY; PLOTTED; NOTE BOOK; TEMPLATE; NO.; AREAS; AREAS CHECKED; DATE

PLOT DATE = $DATE$
FILE NAME = $FILEL$
PLOT SCALE = $SCALE$
USER NAME = $USER$

CULVERTS & ENTRANCES ON MAINLINE