PLOT DATE = 3/28/2006
FILE NAME = c:\projects\ed00802\plan\xssht00802d.dgn
PLOT SCALE = 10.0000 ' / IN.
USER NAME = millerraj

ORIGINAL SURVEY		BY	DATE
	SURVEYED		
	PLOT		
	TEMPLATE		
	AREAS		
NO.	AREAS CHECKED		

FINAL SURVEY		BY	DATE
	SURVEYED		
	PLOTTED		
NOTE BOOK	TEMPLATE		
	AREAS		
NO.	AREAS CHECKED		

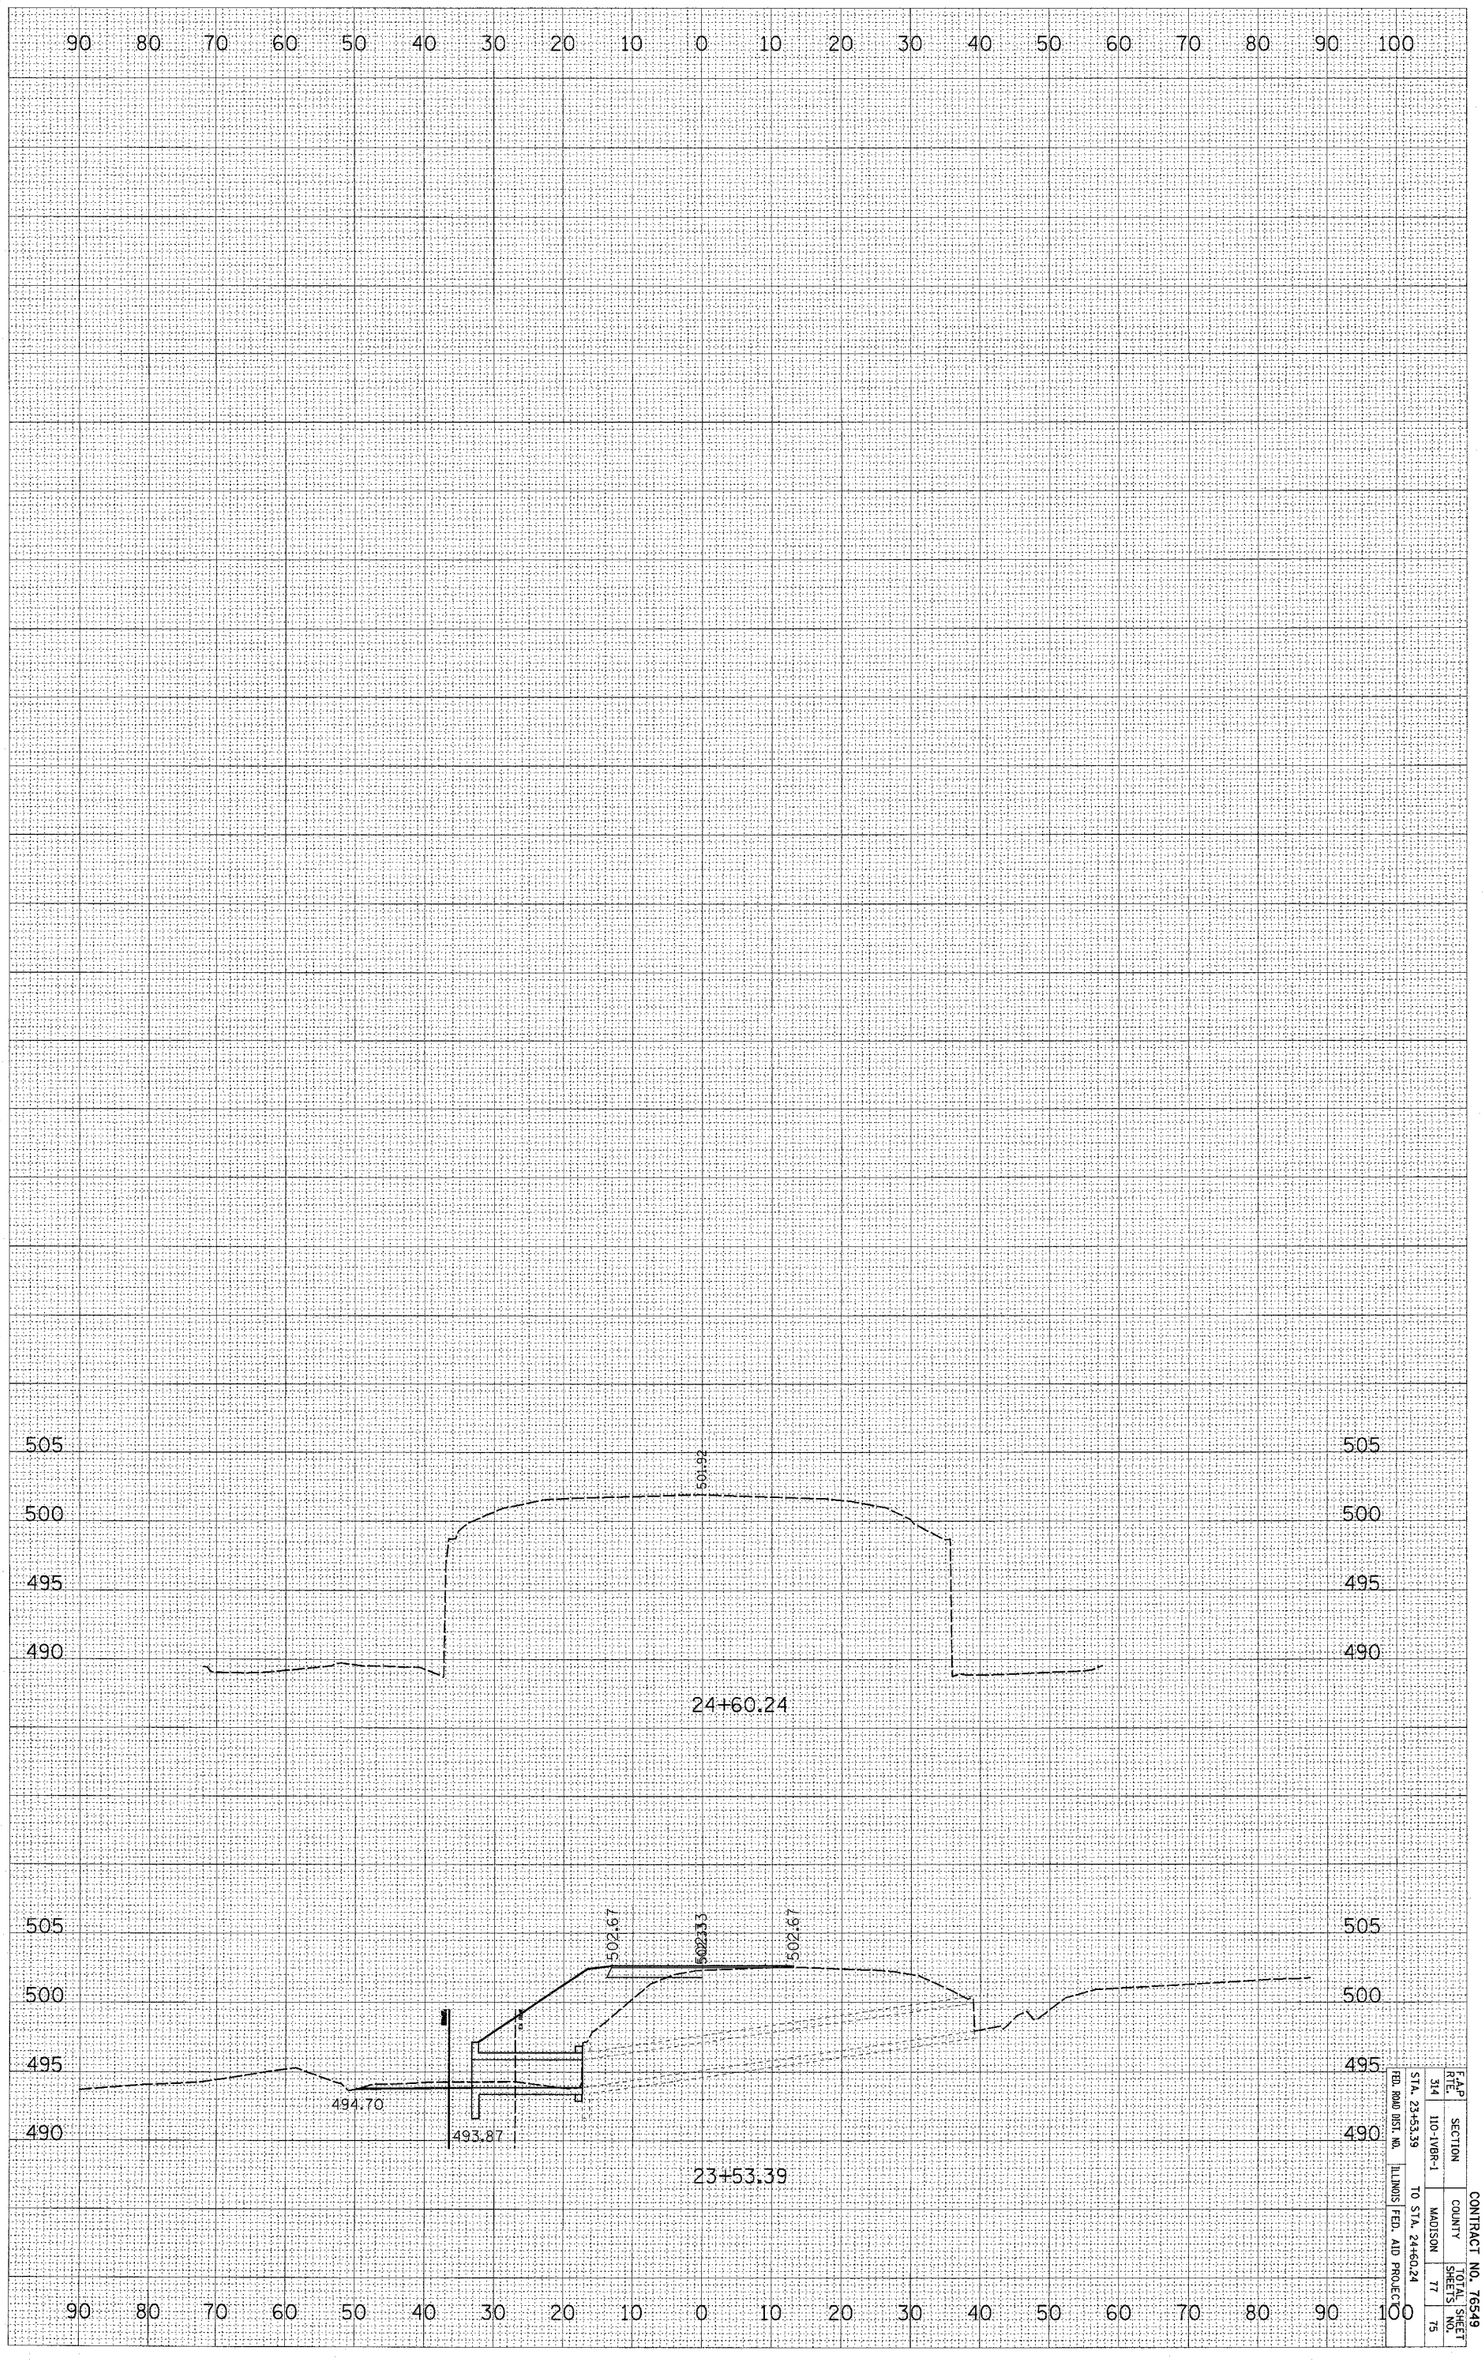

RUNAROUND CULVERTS AND ENTRANCES

CONTRACT NO. 76549

F.A.P. RTE.	SECTION	COUNTY	TOTAL SHEETS	SHEET NO.
314	110-1VBR-1	MADISON	77	75
STA. 23+53.39		TO STA. 24+60.24		
FED. ROAD DIST. NO.	ILLINOIS	FED. AID PROJECT		