FAP ROUTE	SECTION	COUNTY	TOTAL SHEETS	SHEET NO
255	(82-4I-5)-1R	ST. CLAIR	8	8
STA.		TO STA.		
CONTRACT NO.: 76571				

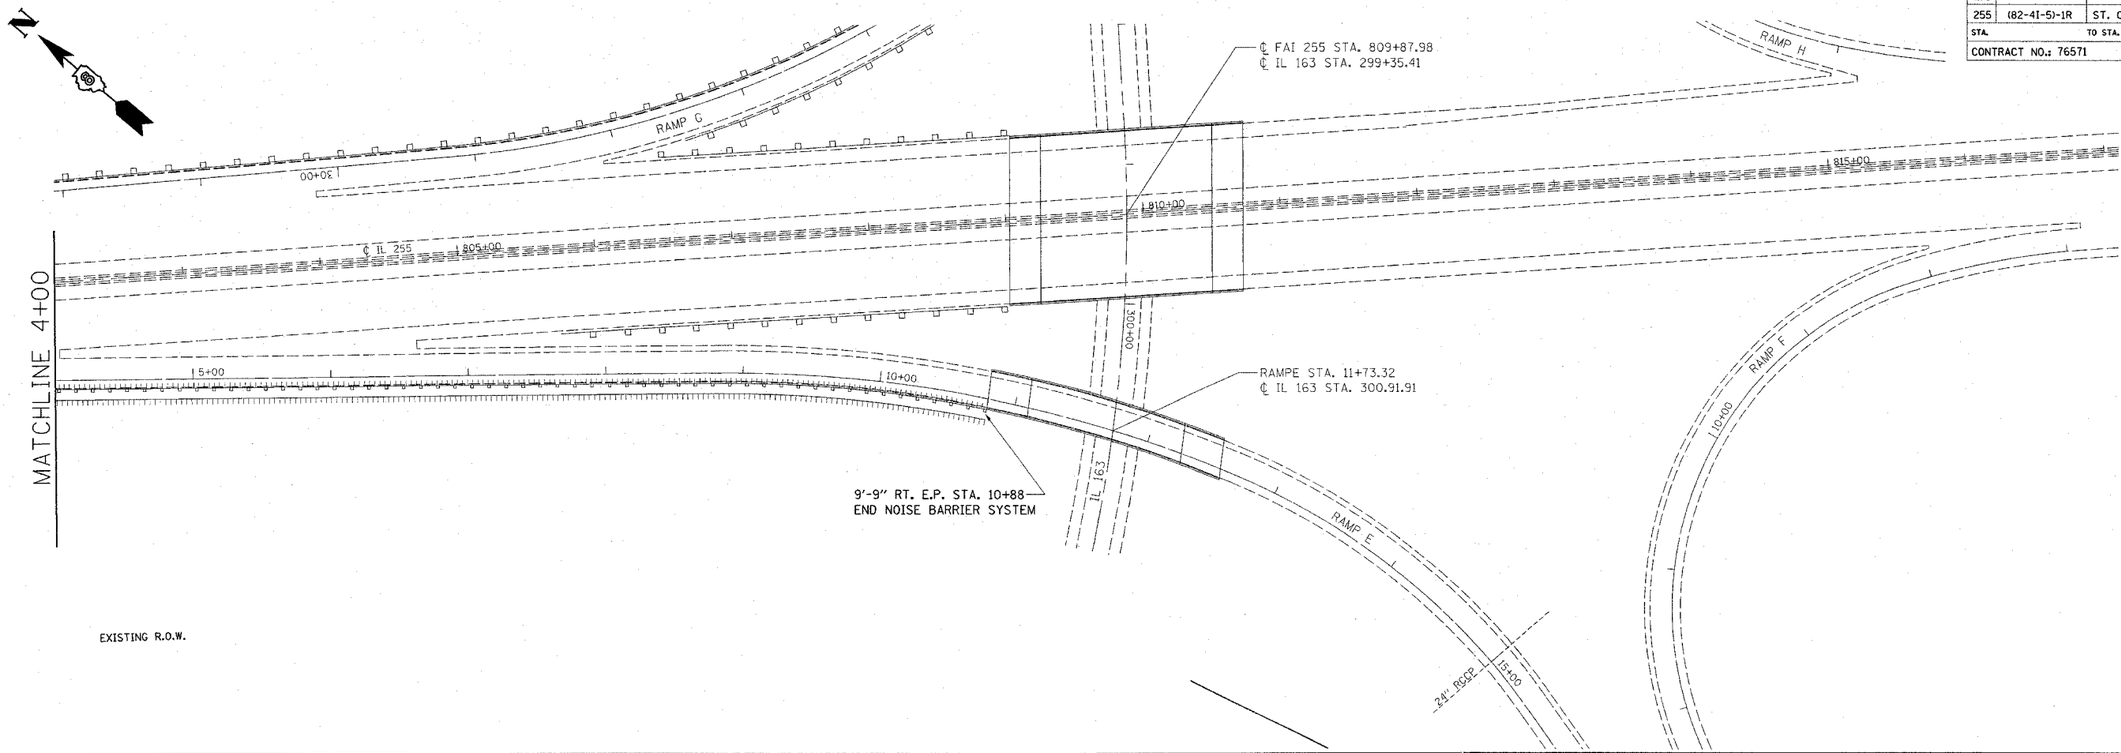

PLAN
NOTE BOOK
NO.
SURVEYED
ALIGNMENT CHECKED
P.I.'S OF M.P.I. CHECKED
FIELD FILE NAME
BY
DATE

50' 0 50' 100'
SCALE: 1" = 50'

REVISIONS	
NAME	DATE

ILLINOIS DEPARTMENT OF TRANSPORTATION

PLAN VIEW

FAP ROUTE
SECTION
COUNTY

DRAWN BY:

PLOT DATE: •DATE-TIME•

•DATE#
•DGN-FILE•
•DGN-SPEC•
•REF•
•REF•