F.A.U. RTE.	SECTION	COUNTY	TOTAL SHEETS	SHEET NO.
0369	97-00025-00-BR	WILL	156	23
STA.	TO STA.			
FED. ROAD DIST. NO.	ILLINOIS	FED. AID PROJECT		

CONTRACT NO: 83757

N

HICKORY CREEK

℄ CEDAR ROAD

PC STA 13+21.00

13+00

℄ PUBLIC WORKS FACILITY DRIVEWAY

PR. ROW

HICKORY CREEK

+95.55
9.62' LT

POT STA 98+95.55

36'

19'

℄ CEDAR ROAD (PR.) STA. 12+14.28
℄ PWF DRIVEWAY STA. 100+00.00

98+00 N 83°38'33.00" W

18.57'

METRA ROW

99+00 N 73°22'37.20" W

+91.66
8.95' RT

TEMP. EASEMENT

12+00

10'R (TYP.)

METRA

TEMP. EASEMENT

TEMP. EASEMENT

PC STA 17+94.21

19+00

1000+00

℄ CEDAR ROAD

18+64.20
18.00 RT

℄ OAK STREET

35'R

18+33.18
61.23 RT

1001+00

1002+00

28.5'

15'

21.5'

18+04.01
41.98 RT

BIT PARKING LOT

40'R

17+68.09
18.00 RT

℄ CEDAR ROAD STA. 18+05.02
℄ OAK STREET STA. 1000+00.00

BIT PARKING LOT

K = 17+00

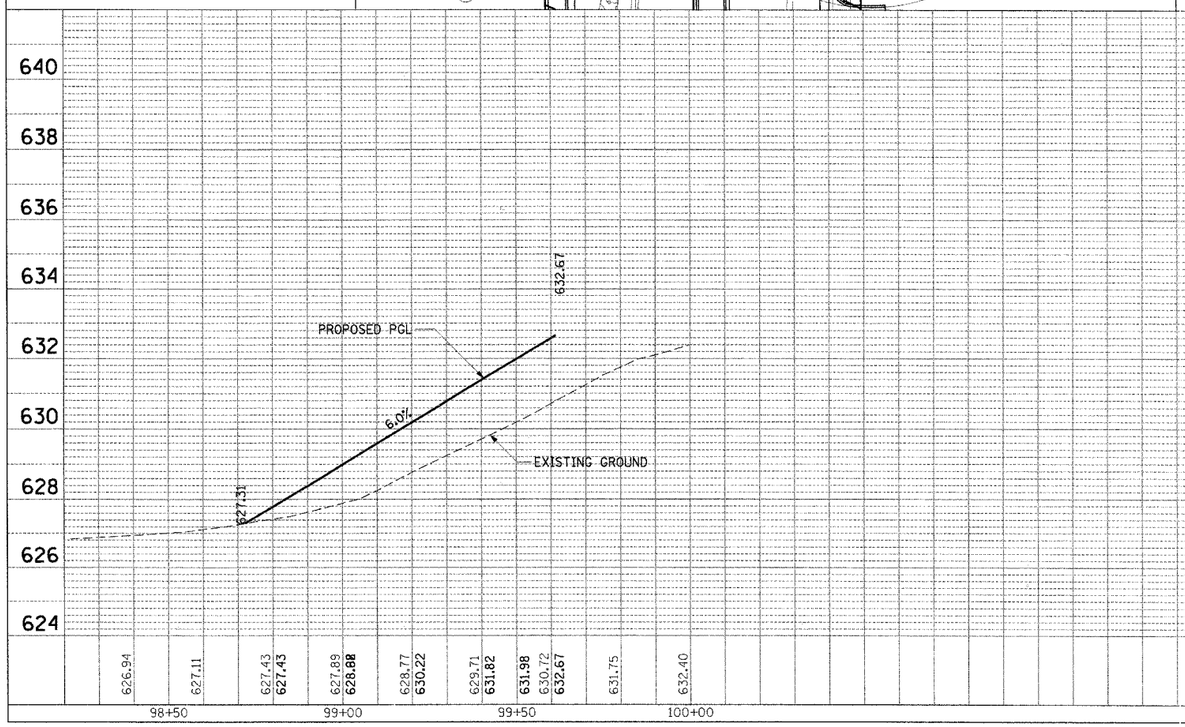

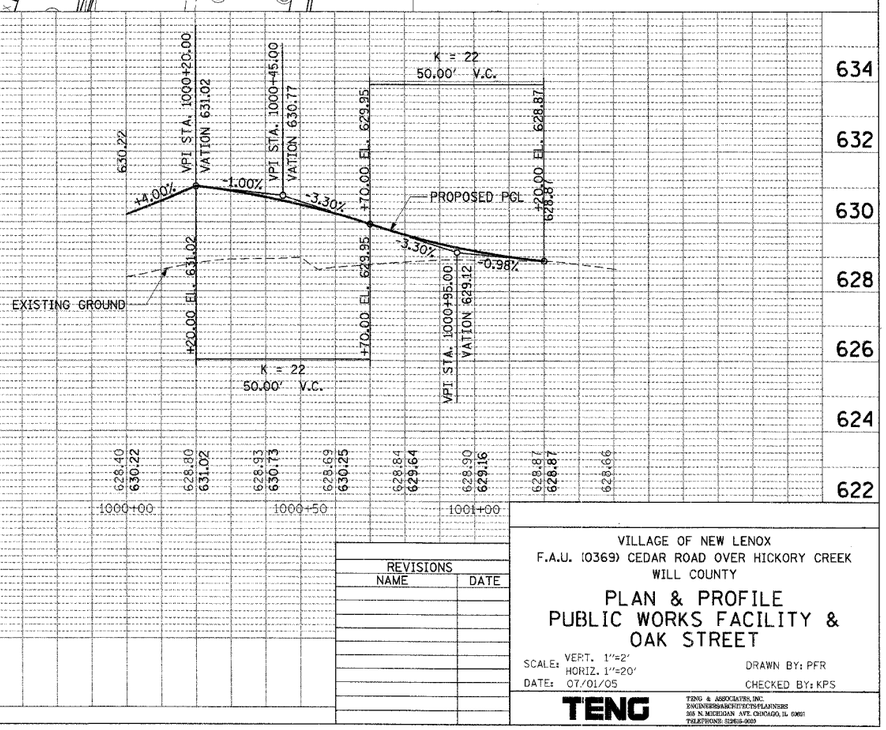

REVISIONS	
NAME	DATE

VILLAGE OF NEW LENOX
F.A.U. (0369) CEDAR ROAD OVER HICKORY CREEK
WILL COUNTY

PLAN & PROFILE
PUBLIC WORKS FACILITY & OAK STREET

SCALE: VERT. 1"=2'
HORIZ. 1"=20'
DRAWN BY: PFR
DATE: 07/01/05
CHECKED BY: KPS

TENG
TENG & ASSOCIATES, INC.
ENGINEERS&ARCHITECTS&PLANNERS
300 N. MICHIGAN AVE. CHICAGO, IL 60601
TELEPHONE 312-616-0020

PLAN
SURVEYED
PLOTTED
ELEVATIONS CHECKED
ALIGNMENTS CHECKED
NOTE BOOK
NO.
X,Y,D0 FILE NAME
BY
DATE

PROFILE
SURVEYED
PLOTTED
GRADES CHECKED
NOTE BOOK
NO.
STRUCTURE HGTS/TYPS CHKD
BY
DATE

...\TBOONZ.DGN...\VALTOONJ.DGN...\RDWOONKV.DGN...\TPOOONK5.DGN...\PRFOONKZ.DGN...\ROWOONKF.DGN...\VALTOONJ4.DGN...\RDWOONKV.DGN...\TPOOONK5.DGN...\ROWOONKF.DGN...
7-19-2005, 16:32:26
S:\DOCUMENT\02228\01\CIVIL\DGN\PNPOONWW.DGN
RDSSPF