F.A.U. RTE.	SECTION	COUNTY	TOTAL SHEETS	SHEET NO.
0369	97-00025-00-BR	WILL	156	25
STA.	TO STA.			
FED. ROAD DIST. NO.	ILLINOIS	FED. AID PROJECT		

CONTRACT NO: 83757

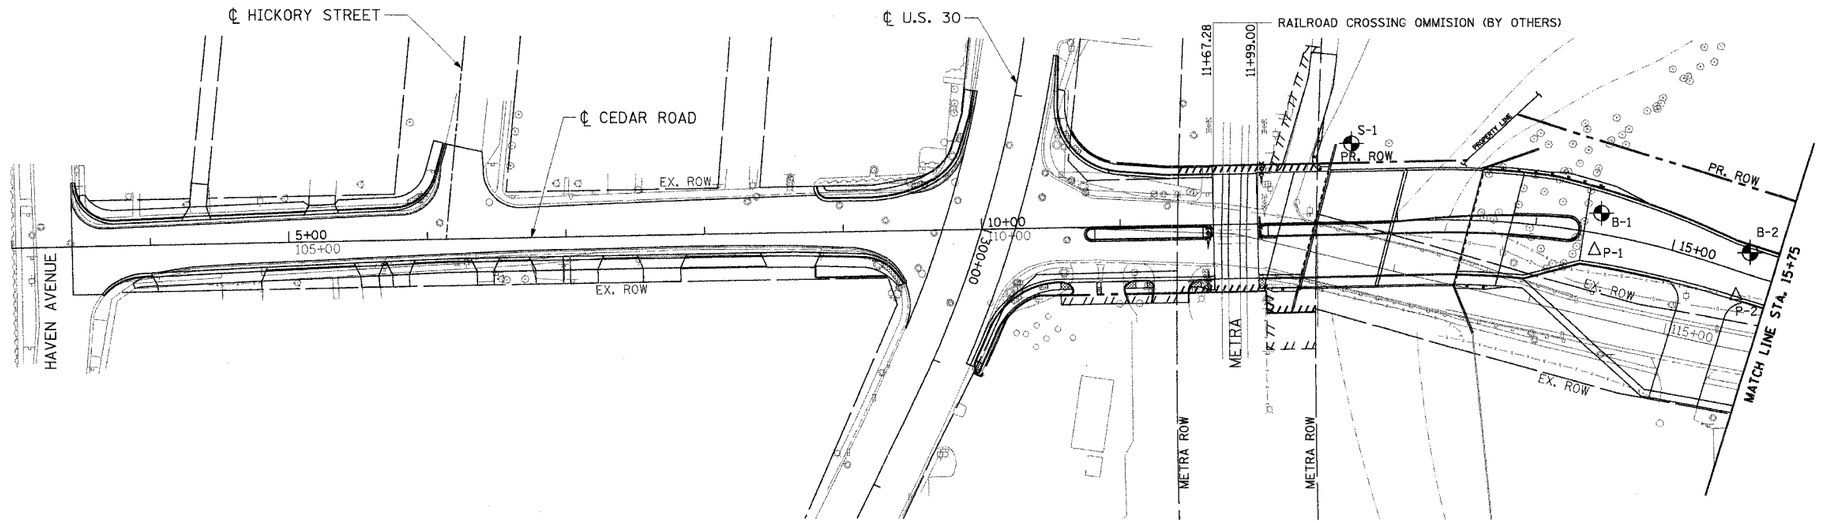

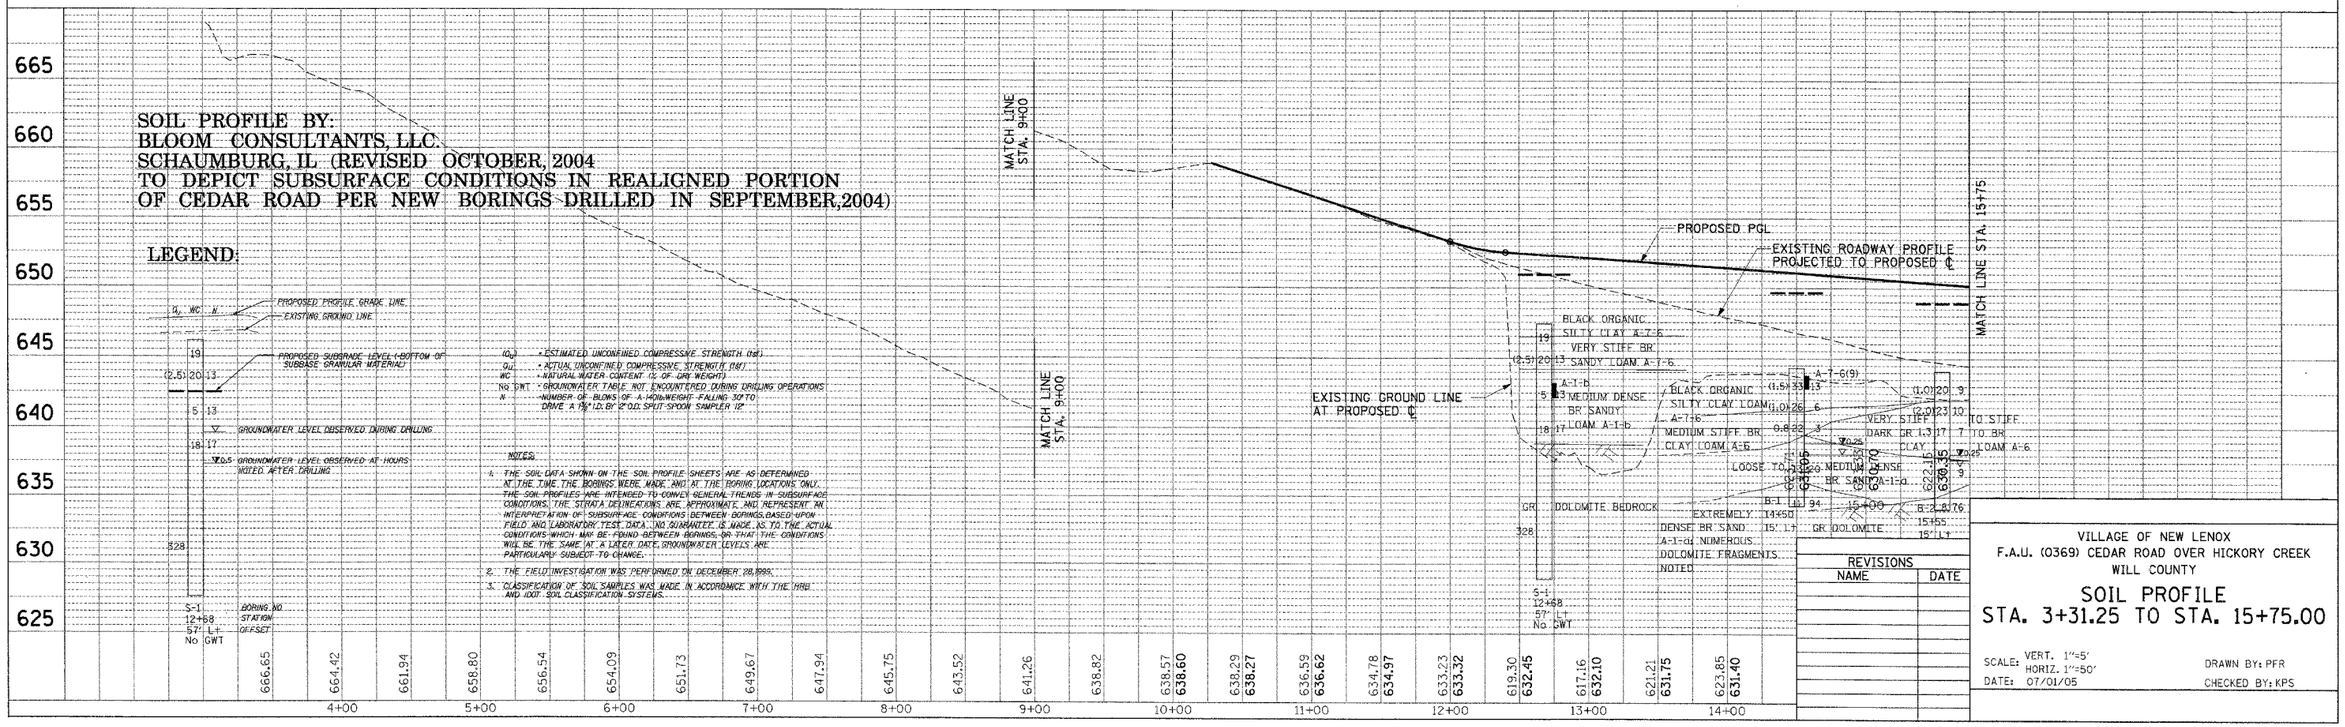

REVISIONS	
NAME	DATE

VILLAGE OF NEW LENOX
F.A.U. (0369) CEDAR ROAD OVER HICKORY CREEK
WILL COUNTY

SOIL PROFILE
STA. 3+31.25 TO STA. 15+75.00

SCALE: VERT. 1"=5'
HORIZ. 1"=50'
DATE: 07/01/05

DRAWN BY: PFR
CHECKED BY: KPS

PLAN: SURVEYED ____ BY ____ DATE ____
PLOTTED ____ ALIGNMENT CHECKED ____
NOTE BOOK ____ P.I. & P.T. CHECKED ____
NO. ____ GRADES CHECKED ____
CHECKED FOR FILE NAME ____

PROFILE: SURVEYED ____ BY ____ DATE ____
PLOTTED ____ GRADES CHECKED ____
NOTE BOOK ____ SCALE NOTED ____
NO. ____ CHECKED FOR MATCHING ____

..\ROWONKVLDN,..\ALTOONJALDN,..\TTBOONKZJDN,..\TPOONKSJDN,..\YROWONKF.DGN,..\YPAFOONKZ.DGN,..\PAFOONKZ.DGN,..\PRFOONKZ.DGN,..\PRFOONKZ.DGN,..\PRFOONKZ.DGN,..\PRFOONKZ.DGN
7-9-2005, 8:52:24 S:\DOCUMENT\02328801\CIVIL\DGN\PRFGDP-HE.DGN
BOSSPF