F.A.U. RTE.	SECTION	COUNTY	TOTAL SHEETS	SHEET NO.
0369	97-00025-00-BR	WILL	156	26
STA.	TO STA.			
FED. ROAD DIST. NO.	ILLINOIS	FED. AID PROJECT		

CONTRACT NO: 83757

PLAN

NOTE BOOK NO.	SURVEYED	BY	DATE
	PLOTTED		
	ALIGNMENT CHECKED		
	PLANS PREPARED		
	CADD FILE NAME		

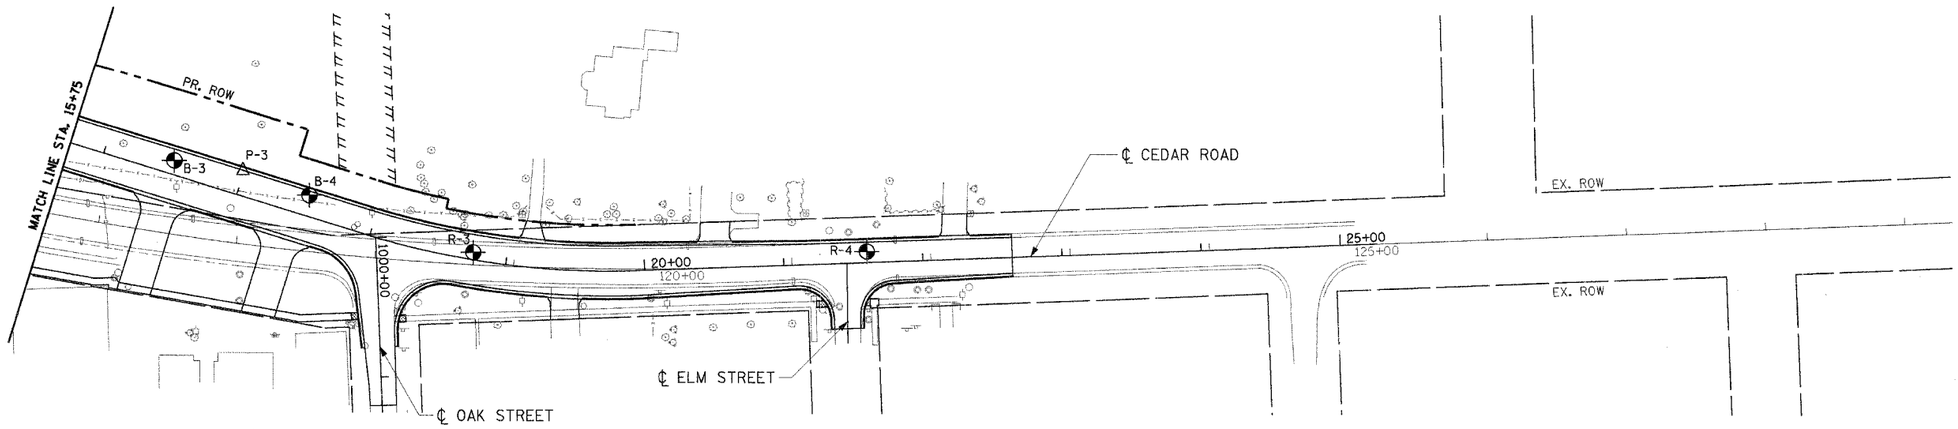

PROFILE

NOTE BOOK NO.	COMPUTED	BY	DATE
	PLOTTED		
	GRADES CHECKED		
	PLANS PREPARED		
	STRUCTURE NO'S/NO'S ORIG		

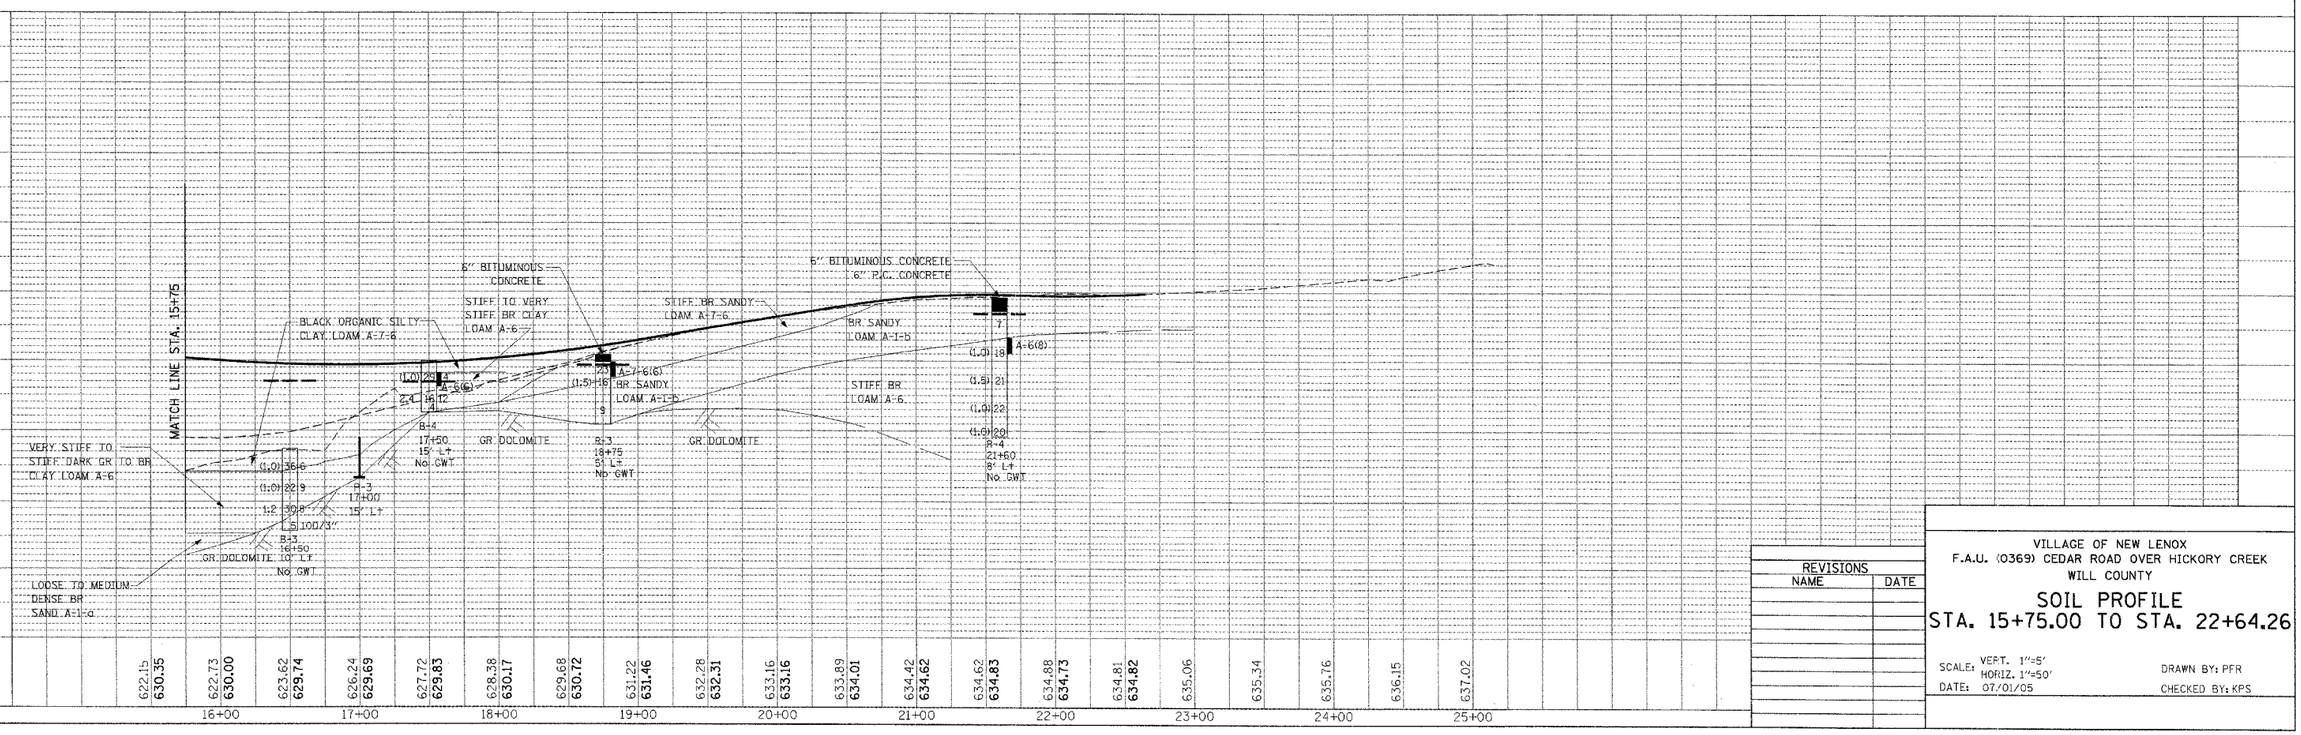

REVISIONS	
NAME	DATE

VILLAGE OF NEW LENOX
F.A.U. (0369) CEDAR ROAD OVER HICKORY CREEK
WILL COUNTY

SOIL PROFILE
STA. 15+75.00 TO STA. 22+64.26

SCALE: VERT. 1"=5'
HORIZ. 1"=50'
DATE: 07/01/05

DRAWN BY: PFR
CHECKED BY: KPS

..\PROCONSTR\DGN\...\TITLEDGNZ.DGN,..\BRWORKNT\DGN\...\ALTIONAL.DGN,..\BRWORKNT.DGN,..\PROCONSTR.DGN,..\PROFORMZ.DGN
7-19-2005 16:32:23
S:\DOCUMENT\02238101\CIVIL\DGN\PROPOSF.DGN
ROSSPF