F.A.U. RTE.	SECTION	COUNTY	TOTAL SHEETS	SHEET NO.
0369	97-00025-00-BR	WILL	156	33
STA.		TO STA.		
FED. ROAD DIST. NO.	ILLINOIS	FED. AID PROJECT		

CONTRACT NO: 83757

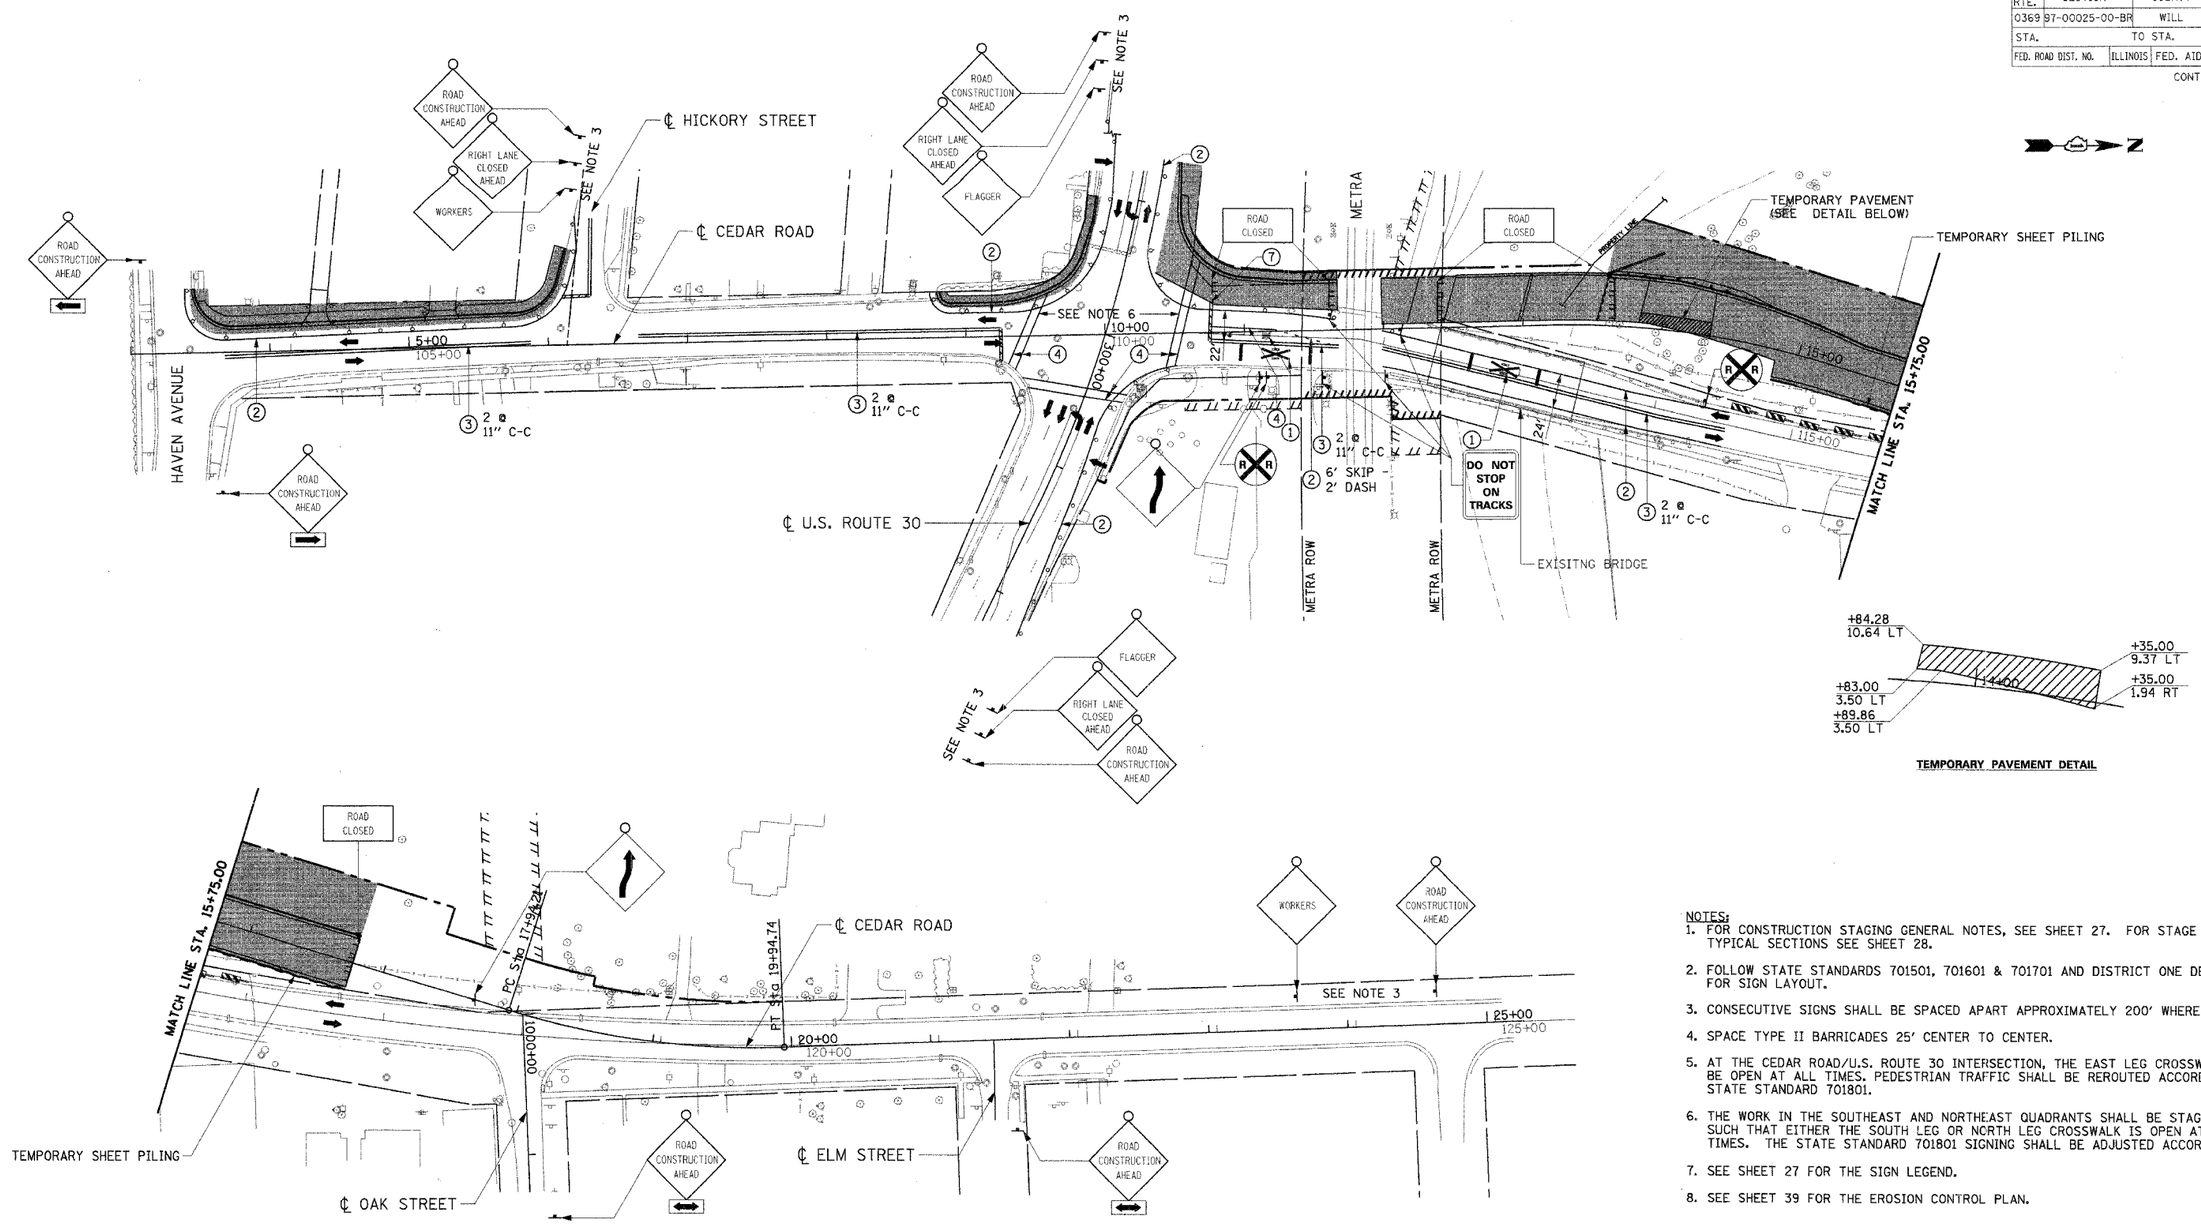

NOTES:

1. FOR CONSTRUCTION STAGING GENERAL NOTES, SEE SHEET 27. FOR STAGE I TYPICAL SECTIONS SEE SHEET 28.
2. FOLLOW STATE STANDARDS 701501, 701601 & 701701 AND DISTRICT ONE DETAIL TC-10 FOR SIGN LAYOUT.
3. CONSECUTIVE SIGNS SHALL BE SPACED APART APPROXIMATELY 200' WHERE NOTED.
4. SPACE TYPE II BARRICADES 25' CENTER TO CENTER.
5. AT THE CEDAR ROAD/U.S. ROUTE 30 INTERSECTION, THE EAST LEG CROSSWALK SHALL BE OPEN AT ALL TIMES. PEDESTRIAN TRAFFIC SHALL BE REROUTED ACCORDING TO STATE STANDARD 701801.
6. THE WORK IN THE SOUTHEAST AND NORTHEAST QUADRANTS SHALL BE STAGGERED SUCH THAT EITHER THE SOUTH LEG OR NORTH LEG CROSSWALK IS OPEN AT ALL TIMES. THE STATE STANDARD 701801 SIGNING SHALL BE ADJUSTED ACCORDINGLY.
7. SEE SHEET 27 FOR THE SIGN LEGEND.
8. SEE SHEET 39 FOR THE EROSION CONTROL PLAN.

LEGEND

- WORK THIS STAGE
- TYPE II BARRICADE WITH STEADY BURN LIGHT
- TYPE II BARRICADE WITH FLASHING LIGHT
- TYPE III BARRICADE
- VERTICAL PANEL
- ARROW BOARD
- SIGN
- STAGE TRAFFIC
- TEMPORARY BARRIER WALL
- (1) TEMPORARY PAVEMENT MARKING - LETTERS AND SYMBOLS
- (2) TEMPORARY PAVEMENT MARKING - LINE 4" (WHITE)
- (3) TEMPORARY PAVEMENT MARKING - LINE 4" (YELLOW)
- (4) TEMPORARY PAVEMENT MARKING - LINE 6" (WHITE)
- (5) TEMPORARY PAVEMENT MARKING - LINE 12" (WHITE)
- (6) TEMPORARY PAVEMENT MARKING - LINE 12" (YELLOW)
- (7) TEMPORARY PAVEMENT MARKING - LINE 24" (WHITE)

REVISIONS	
NAME	DATE

VILLAGE OF NEW LENOX
F.A.U. (0369) CEDAR ROAD OVER HICKORY CREEK
WILL COUNTY

CONSTRUCTION STAGING STAGE I PLAN

SCALE: 1"=50'
DATE: 07/01/05
DRAWN BY: PFR
CHECKED BY: KDA

TENG
TENG & ASSOCIATES, INC.
ENGINEERS/ARCHITECTS/PLANNERS
205 N. MICHIGAN AVE. CHICAGO, IL 60601
TELEPHONE: 312/615-0000

..\ALTOONJ4.DGN, ..\ALTOONJ4.DGN, ..\TTBOONIZ.DGN, ..\TPOOONKS.DGN, ..\RDWOONKV.DGN, ..\TPOOONKS.DGN, ..\RDWOONKV.DGN, ..\RDWOONKF.DGN, ..\RDWOONKF.DGN, ..\ROWOONKF.DGN, ..\MOTOONVD.DGN, ..\MOTOONVD.DGN, ..\LGDOONRY.DGN, ..\PVMOONK$.DGN
7-19-2005, 16:32:17 S:\DOCUMENT\02328\01\CIVIL\DGN\MOTOONMR.DGN ROSSPF