F.A.U. RTE.	SECTION	COUNTY	TOTAL SHEETS	SHEET NO.
0369	97-00025-00-BR	WILL	156	36
STA.		TO STA.		
FED. ROAD DIST. NO.	ILLINOIS	FED. AID PROJECT		

CONTRACT NO: 83757

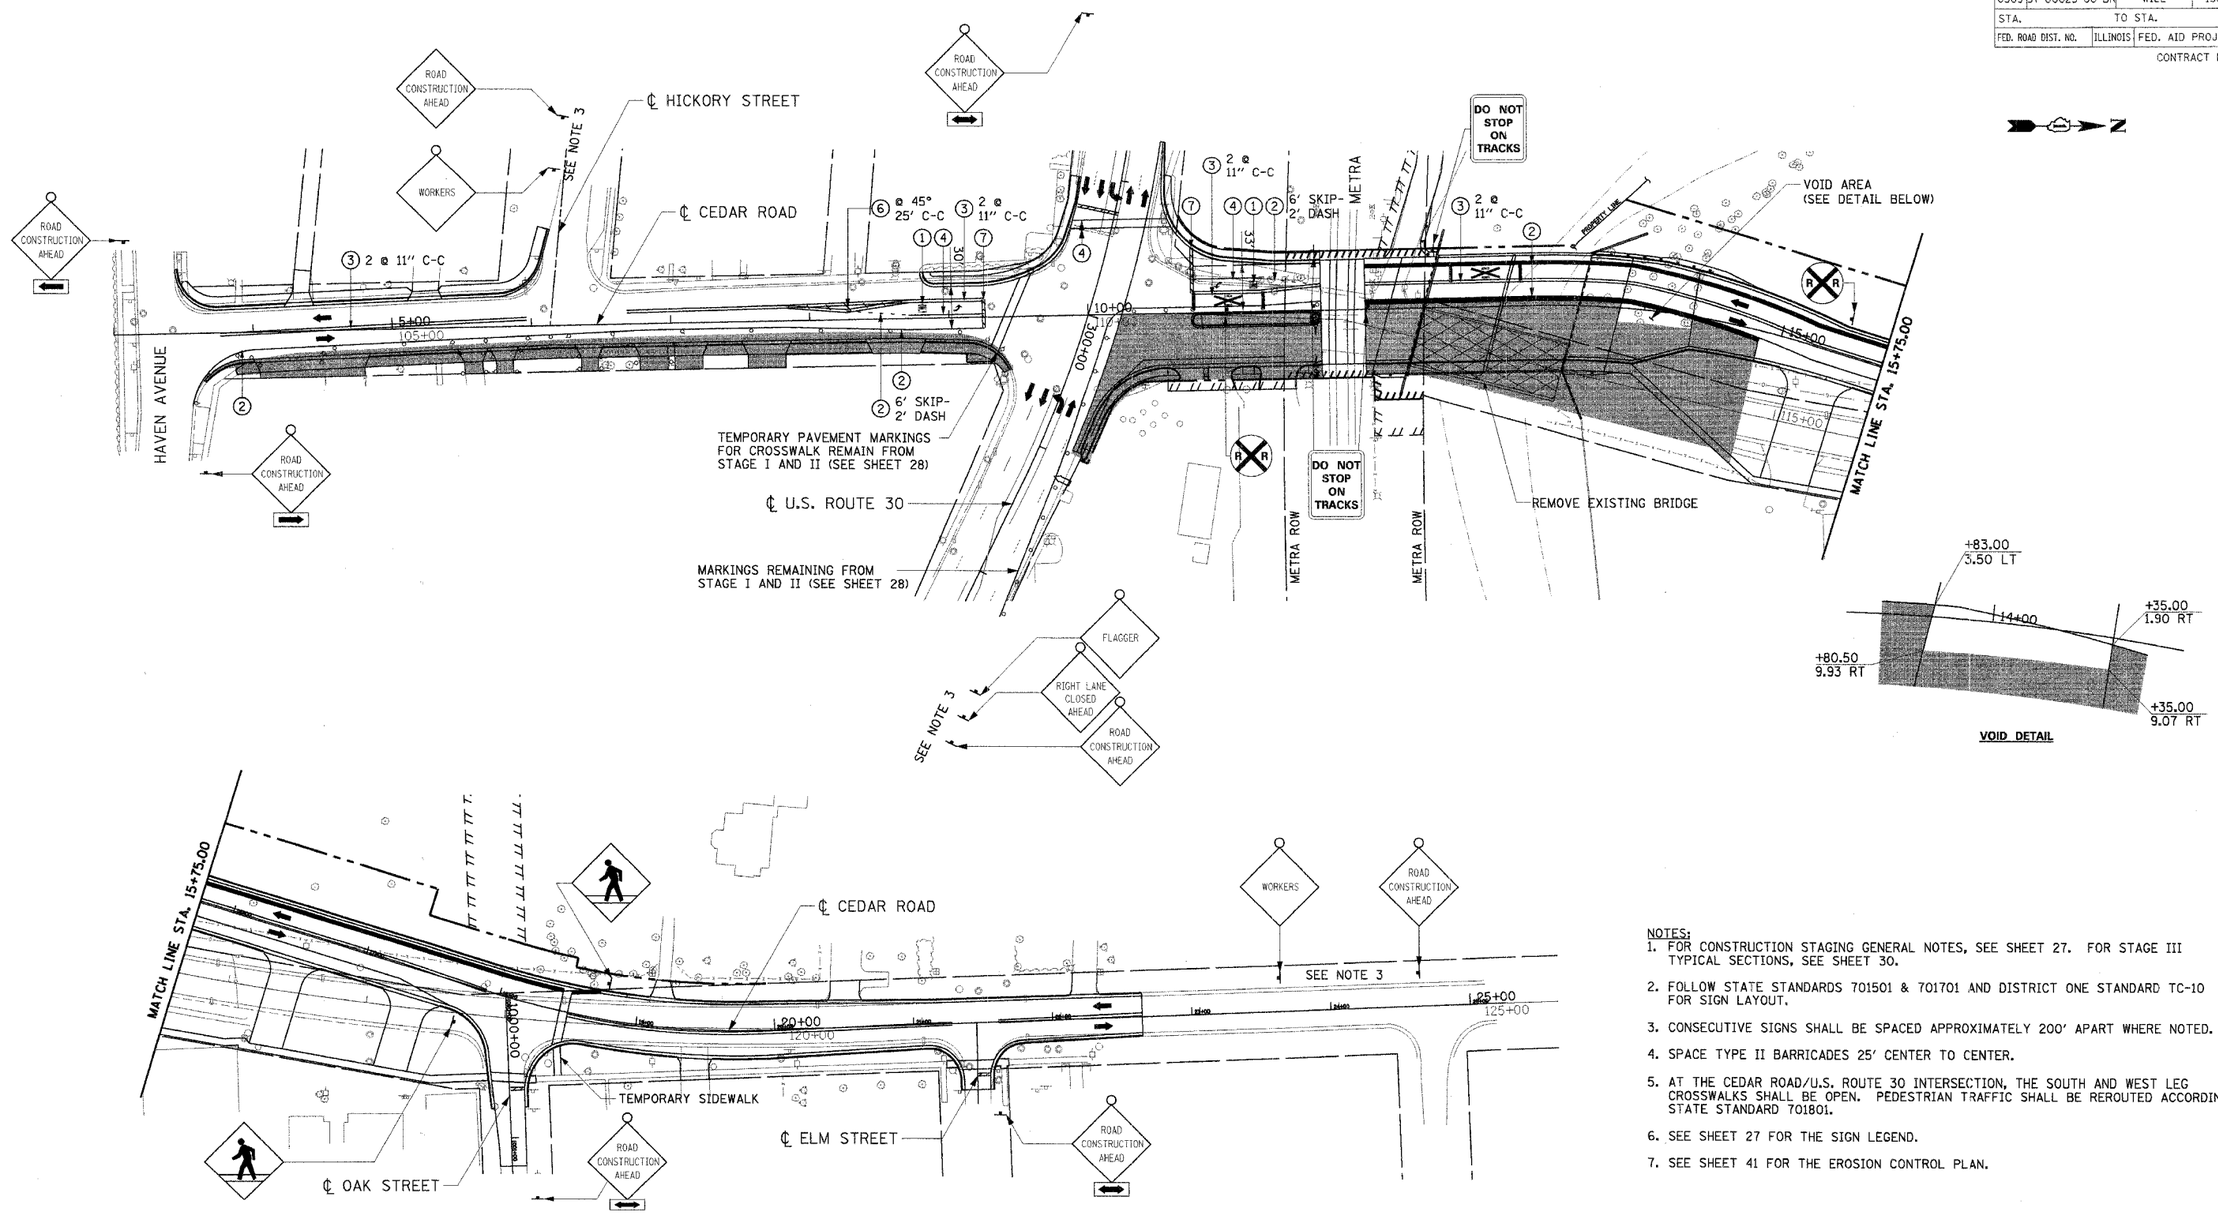

NOTES:

1. FOR CONSTRUCTION STAGING GENERAL NOTES, SEE SHEET 27. FOR STAGE III TYPICAL SECTIONS, SEE SHEET 30.
2. FOLLOW STATE STANDARDS 701501 & 701701 AND DISTRICT ONE STANDARD TC-10 FOR SIGN LAYOUT.
3. CONSECUTIVE SIGNS SHALL BE SPACED APPROXIMATELY 200' APART WHERE NOTED.
4. SPACE TYPE II BARRICADES 25' CENTER TO CENTER.
5. AT THE CEDAR ROAD/U.S. ROUTE 30 INTERSECTION, THE SOUTH AND WEST LEG CROSSWALKS SHALL BE OPEN. PEDESTRIAN TRAFFIC SHALL BE REROUTED ACCORDING TO STATE STANDARD 701801.
6. SEE SHEET 27 FOR THE SIGN LEGEND.
7. SEE SHEET 41 FOR THE EROSION CONTROL PLAN.

LEGEND

- WORK THIS STAGE
- TYPE II BARRICADE WITH STEADY BURN LIGHT
- TYPE II BARRICADE WITH FLASHING LIGHT
- TYPE III BARRICADE
- VERTICAL PANEL
- ARROW BOARD
- SIGN
- STAGE TRAFFIC
- TEMPORARY BARRIER WALL
- (1) TEMPORARY PAVEMENT MARKING - LETTERS AND SYMBOLS
- (2) TEMPORARY PAVEMENT MARKING - LINE 4" (WHITE)
- (3) TEMPORARY PAVEMENT MARKING - LINE 4" (YELLOW)
- (4) TEMPORARY PAVEMENT MARKING - LINE 6" (WHITE)
- (5) TEMPORARY PAVEMENT MARKING - LINE 12" (WHITE)
- (6) TEMPORARY PAVEMENT MARKING - LINE 12" (YELLOW)
- (7) TEMPORARY PAVEMENT MARKING - LINE 24" (WHITE)

REVISIONS	
NAME	DATE

VILLAGE OF NEW LENOX
F.A.U. (0369) CEDAR ROAD OVER HICKORY CREEK
WILL COUNTY

CONSTRUCTION STAGING STAGE III PLAN

SCALE: 1"=50'
DRAWN BY: PFR
DATE: 07/01/05
CHECKED BY: KDA

TENG

TENG & ASSOCIATES, INC.
ENGINEERING/ARCHITECTURE/PLANNERS
565 N. MICHIGAN AVE. CHICAGO, IL 60611
TELEPHONE: 312-642-0000

..\ALTOONJ4.DGN,..\ALTOONJ4.DGN,..\VTB00NJ2.DGN,..\TP00OMK5.DGN,..\RDWOONKV.DGN,..\TP00OMK5.DGN,..\RDWOONKV.DGN,..\RDWOONKF.DGN,..\SOMOONKF.DGN,..\MOTOONV4.DGN,..\MOTOONV4.DGN,..\LGOOMRYG.DGN,..\MOTOONMR.DGN,..\PVMOONK&.DGN,..\PVMCONK&.DGN
7-19-2005, 16:32:13 S:\DOCUMENT\023286\CIVIL\DGN\MOTOONV.DGN ROSSPF