| F.A.U. RTE. | SECTION | COUNTY | TOTAL SHEETS | SHEET NO. |
|---|---|---|---|---|
| 0369 | 97-00025-00-BR | WILL | 156 | 39 |
| STA. | | TO STA. | | |
| FED. ROAD DIST. NO. | ILLINOIS | FED. AID PROJECT | | |

CONTRACT NO: 83757

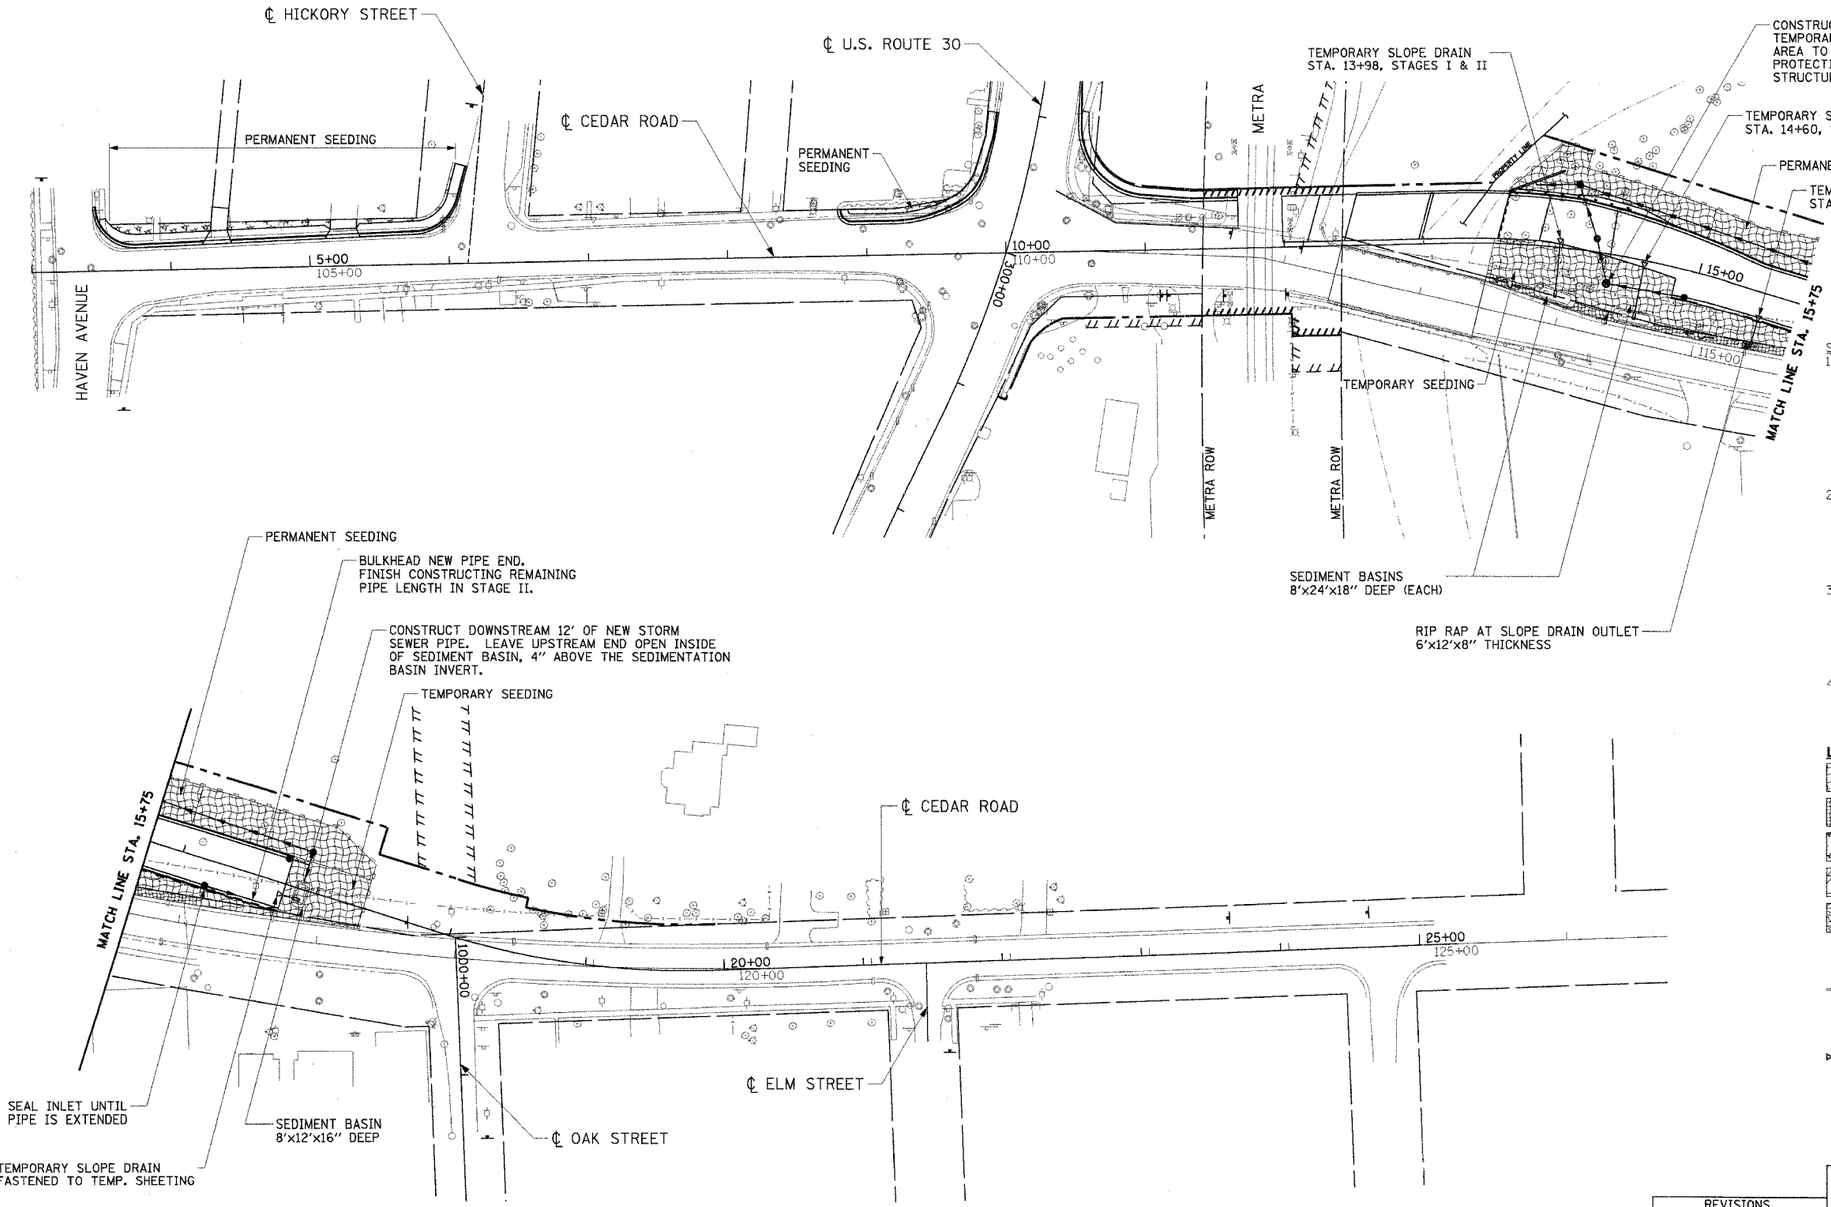


SWCD NOTES:

1. THE SOIL AND WATER CONSERVATION DISTRICT IS RESPONSIBLE FOR CONDUCTING SITE VISITS AND VERIFYING THAT THE PRACTICES ARE WORKING PROPERLY AND DETERMINE IF ADDITIONAL PRACTICES ARE NEEDED FOR BETTER SOIL EROSIONAND SEDIMENT CONTROL. IF ADDITIONAL PRACTICES ARE DEEMED NECESSARY BY THE SWCD, THE CONTRACTOR WILL IMPLEMENT THE PRACTICES IN A TIMELY MANNER.
2. THE WILL/SOUTH COOK SOIL AND WATER CONSERVATION DISTRICT MUST BE NOTIFIED ONE WEEK PRIOR TO THE PRE-CONSTRUCTION CONFERENCE, ONE WEEK PRIOR TO THE COMMENCEMENT OF LAND DISTURBING ACTIVITIES AND ONE WEEK PRIOR TO FINAL INSPECTION.
3. THE SOIL EROSION AND SEDIMENT CONTROL PRACTICES WILL BE INSPECTED WEEKLY AND AFTER ½INCH OR MORE OF RAIN BY THE INDIVIDUAL IN CHARGE OF SOIL EROSION AND SEDIMENT CONTROL DURING CONSTRUCTION OF THE PROJECT.
4. ALL SOIL EROSION AND SEDIMENT CONTROL PRACTICES ARE REFERENCED FRO THE ILLINOIS URBAN MANUAL.

**LEGEND**

- EROSION CONTROL BLANKET
- EROSION CONTROL BLANKET IN DITCH
- MULCH, METHOD 2 (TECS & MM2)
- FIBER MAT
- RIPRAP
- TEMPORARY AGGREGATE DITCH CHECK
- PERIMETER EROSION BARRIER
- TEMPORARY SEDIMENT TRAP
- TEMPORARY PIPE SLOPE DRAIN
- INLET PROTECTION

NOTES:

1. SEDIMENT BASINS ARE TO FLANK INLETS.
2. SEDIMENTATION BASINS ARE TO BE CONSTRUCTED PRIOR TO THE SLOPE DRAINS AND RIPRAP.
3. FOR PERMANENT SEEDING CLASSES AND LOCATIONS, SEE THE LANDSCAPING PLANS ON SHEETS 56 AND 57.

| REVISIONS | |
|---|---|
| NAME | DATE |
| | |
| | |
| | |
| | |
| | |
| | |
| | |
| | |
| | |
| | |

VILLAGE OF NEW LENOX
F.A.U. (0369) CEDAR ROAD OVER HICKORY CREEK
WILL COUNTY

# EROSION CONTROL STAGE I

SCALE: 1"=50'
DRAWN BY: PFR
DATE: 07/01/05
CHECKED BY: CJH

TENG

TENG & ASSOCIATES, INC.
ENGINEERS•ARCHITECTS•PLANNERS
205 N. MICHIGAN AVE CHICAGO, IL 60601
TELEPHONE: 312/616-0300

..\MOTOONVD.DGN,..\ALTOONJ4.DGN,..\TBOONZ.DGN,..\TPOOONKS.DGN,..\MOTOONVD.DGN,..\ALTOONJ4.DGN,..\TPOOONKS.DGN,..\ROWOONKF.DGN,..\ROWOONKF.DGN,..\ERCOONY.DGN,..\ERCOONYLOGN,..\ERCOONYLOGN,..\LGOOONRY.DGN
7-19-2005, 16:20:53
S:\DOCUMENT\023280\CIVIL\DGN\ERCOONY5.DGN
ROSSPF