F.A.U. RTE.	SECTION	COUNTY	TOTAL SHEETS	SHEET NO.
0369	97-00025-00-BR	WILL	156	41
STA.		TO STA.		
FED. ROAD DIST. NO.	ILLINOIS	FED. AID PROJECT		

CONTRACT NO: 83757

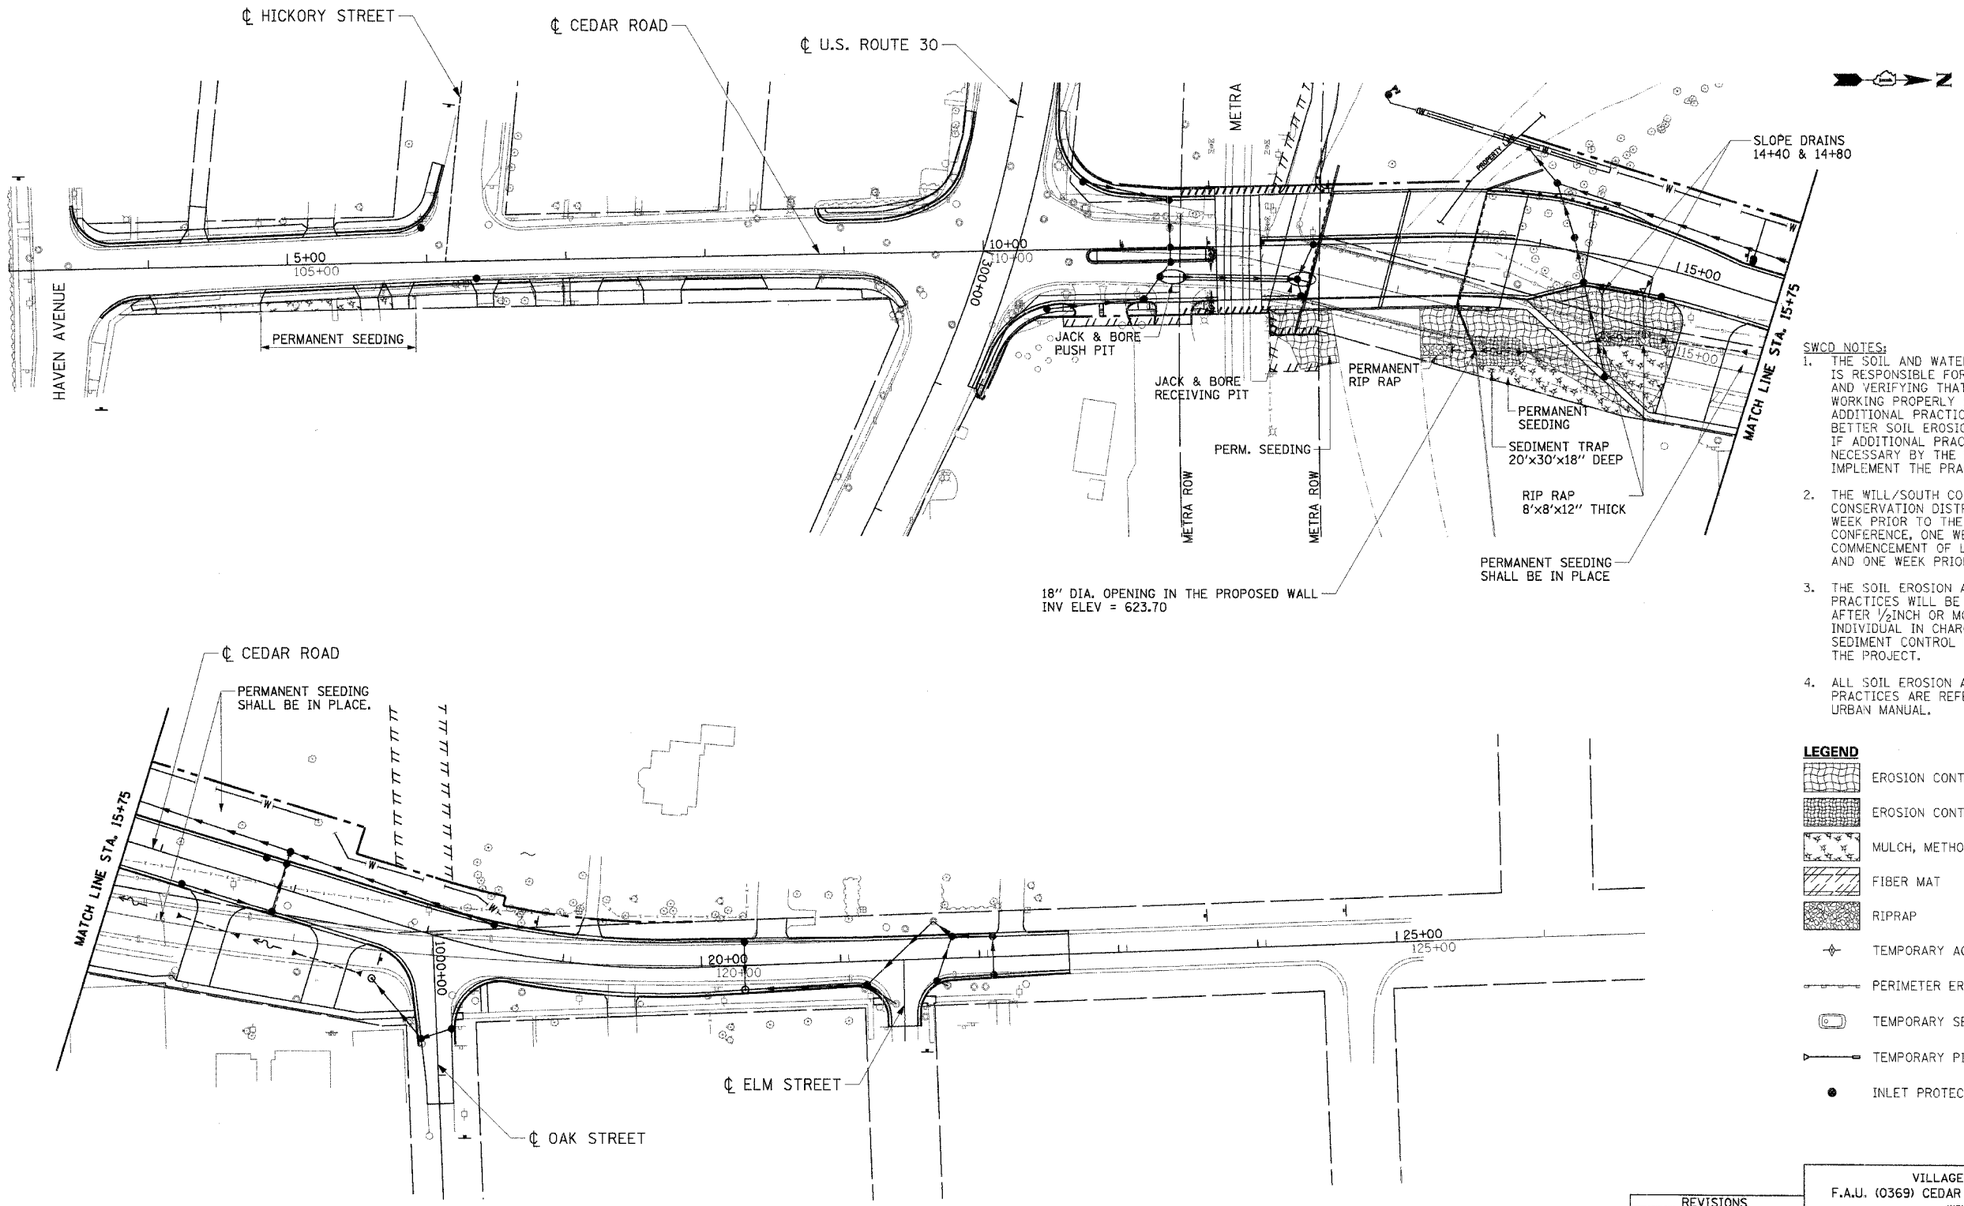

NOTES:
1. FOR PERMANENT SEEDING CLASSES AND LOCATIONS, SEE THE LANDSCAPING PLANS ON SHEETS 56 AND 57.

SWCD NOTES:
1. THE SOIL AND WATER CONSERVATION DISTRICT IS RESPONSIBLE FOR CONDUCTING SITE VISITS AND VERIFYING THAT THE PRACTICES ARE WORKING PROPERLY AND DETERMINE IF ADDITIONAL PRACTICES ARE NEEDED FOR BETTER SOIL EROSIONAND SEDIMENT CONTROL. IF ADDITIONAL PRACTICES ARE DEEMED NECESSARY BY THE SWCD, THE CONTRACTOR WILL IMPLEMENT THE PRACTICES IN A TIMELY MANNER.
2. THE WILL/SOUTH COOK SOIL AND WATER CONSERVATION DISTRICT MUST BE NOTIFIED ONE WEEK PRIOR TO THE PRE-CONSTRUCTION CONFERENCE, ONE WEEK PRIOR TO THE COMMENCEMENT OF LAND DISTURBING ACTIVITIES AND ONE WEEK PRIOR TO FINAL INSPECTION.
3. THE SOIL EROSION AND SEDIMENT CONTROL PRACTICES WILL BE INSPECTED WEEKLY AND AFTER ½INCH OR MORE OF RAIN BY THE INDIVIDUAL IN CHARGE OF SOIL EROSION AND SEDIMENT CONTROL DURING CONSTRUCTION OF THE PROJECT.
4. ALL SOIL EROSION AND SEDIMENT CONTROL PRACTICES ARE REFERENCED FRO THE ILLINOIS URBAN MANUAL.

LEGEND

- EROSION CONTROL BLANKET
- EROSION CONTROL BLANKET IN DITCH
- MULCH, METHOD 2 (TECS & MM2)
- FIBER MAT
- RIPRAP
- TEMPORARY AGGREGATE DITCH CHECK
- PERIMETER EROSION BARRIER
- TEMPORARY SEDIMENT TRAP
- TEMPORARY PIPE SLOPE DRAIN
- INLET PROTECTION

REVISIONS	
NAME	DATE

VILLAGE OF NEW LENOX
F.A.U. (0369) CEDAR ROAD OVER HICKORY CREEK
WILL COUNTY

EROSION CONTROL STAGE III

SCALE: 1"=50'
DRAWN BY: PFR
DATE: 07/01/05
CHECKED BY: CJH

TENG

TENG & ASSOCIATES, INC.
ENGINEERS&ARCHITECTS&PLANNERS
205 N. MICHIGAN AVE. CHICAGO, IL 60601
TELEPHONE: (312)616-0600

..\MOTOONV4.DGN,..\ALTOONL4.DGN,..\TTBOONZ.DGN,..\TPOOONC5.DGN,..\MOTOONV4.DGN,..\ALTOONL4.DGN,..\TPOOONK5.DGN,..\ROWOONF.DGN,..\ROWOONF.DGN,..\ERCOONY.DGN
7-19-2005, 16:20:50 S:\DOCUMENT\023280\CIVIL\DGN\ERCOONY1.DGN RDSSPF