F.A.U. RTE.	SECTION	COUNTY	TOTAL SHEETS	SHEET NO.
0369	97-00025-00-BR	WILL	156	47
STA.	TO STA.			
FED. ROAD DIST. NO.	ILLINOIS	FED. AID PROJECT		

CONTRACT NO: 83757

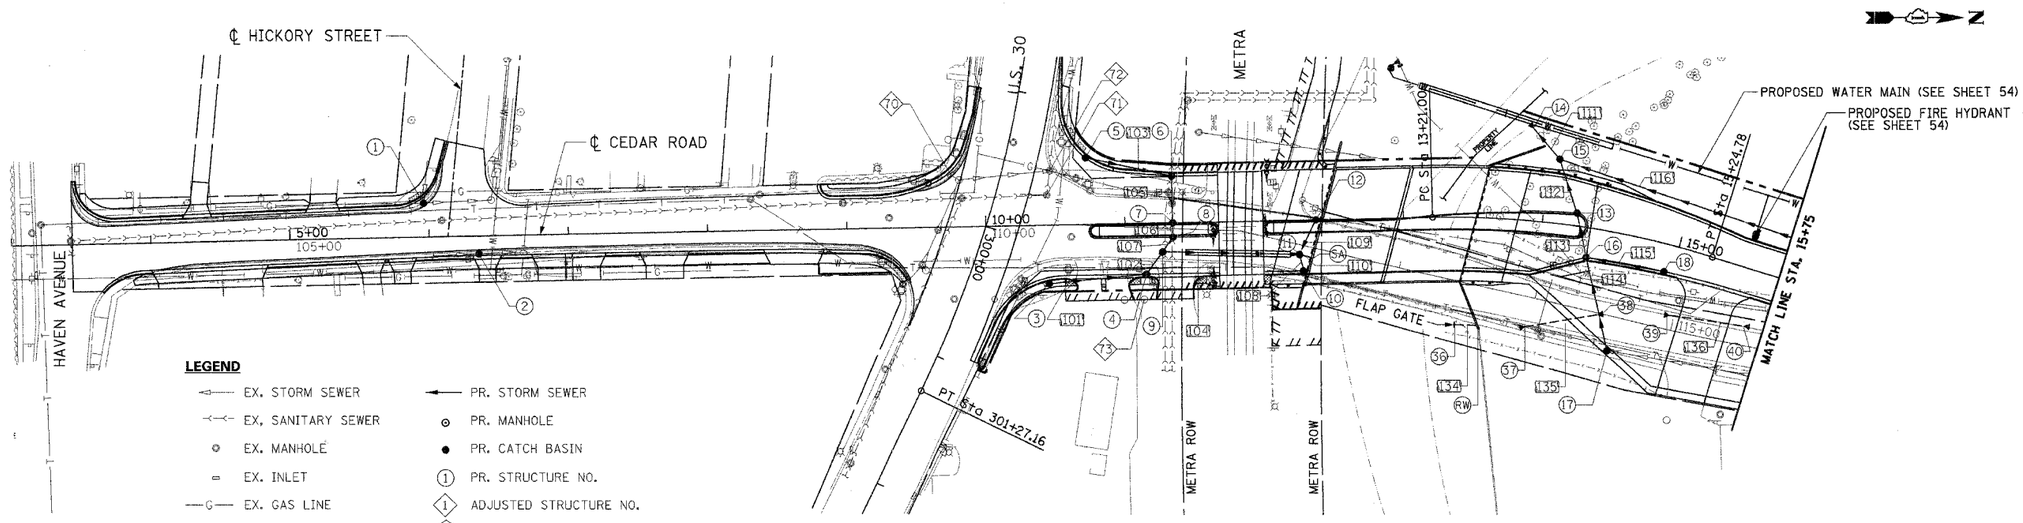

NOTE:
EXISTING STRUCTURES DATA SHALL BE VERIFIED BY CONTRACTOR.

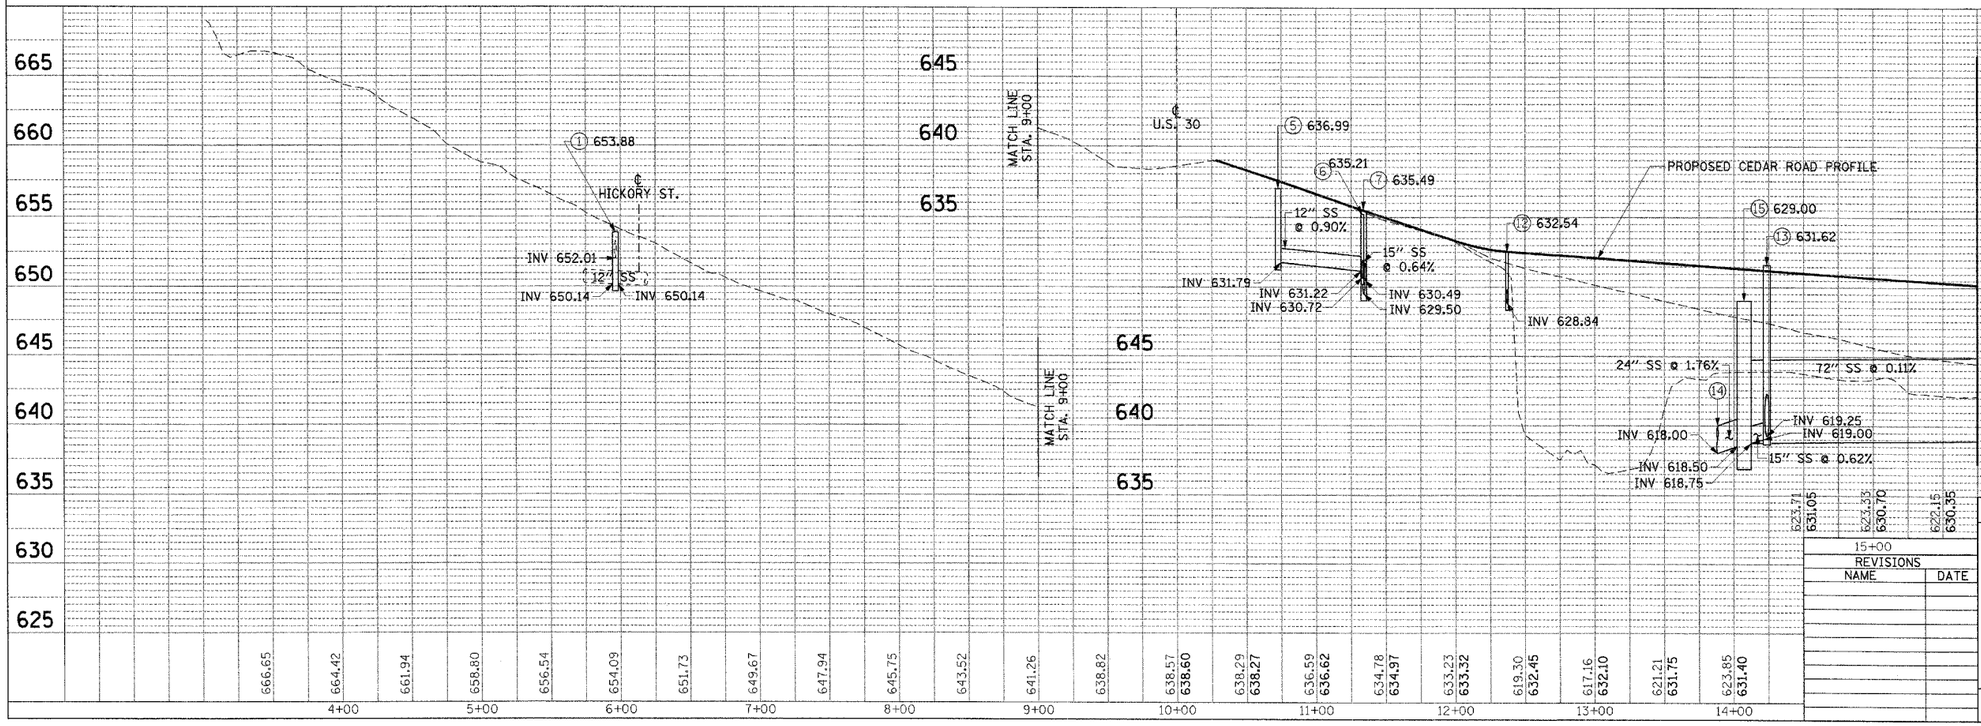

REVISIONS

NAME	DATE

VILLAGE OF NEW LENOX
F.A.U. (0369) CEDAR ROAD OVER HICKORY CREEK
WILL COUNTY

DRAINAGE & UTILITIES
STA. 3+31.25 TO STA. 15+75.00
WEST SIDE

SCALE: VERT. 1"=5'
HORIZ. 1"=50'
DRAWN BY: MAA
DATE: 07/01/05
CHECKED BY: CJH

TENG
TENG & ASSOCIATES, INC.
ENGINEERS/ARCHITECTS/PLANNERS
180 N. MICHIGAN AVE. CHICAGO, IL 60601
TELEPHONE: 312/616-0666

PLAN
SURVEYED
PLOTTED
ALIGNMENT CHECKED
GRADES CHECKED
NOTE BOOK
NO.
BY
DATE

PROFILE
SURVEYED
PLOTTED
GRADES CHECKED
ALIGNMENT CHECKED
NOTE BOOK
NO.
STRUCTURE NOTATIONS CHKD
BY
DATE

\ROWONNW.DGN, \ALTGONW.DGN, \TEGONEZ.DGN, \TPGONW5.DGN, \ROWONNW.DGN, \PRFGONW.DGN, \PRFGONW2.DGN, \PRFGONW2.DGN, \PRFGONW2.DGN, \SURGONW3.DGN, \PRFGONW2.DGN, \ROWONNW.DGN, \ALTGONW.DGN, \TPGONW5.DGN, \ROWONNW.DGN, \PRFGONW.DGN, \PRFGONW2.DGN, \PRFGONW2.DGN, \PRFGONW2.DGN, \SURGONW3.DGN, \PRFGONW2.DGN,
7-19-2005, 8:20:42 S:\DOCUMENT\023289\CIVIL\DGN\DRAGONW1.DGN ROSSPF