F.A.U. RTE.	SECTION	COUNTY	TOTAL SHEETS	SHEET NO.
0369	97-00025-00-BR	WILL	156	112
STA.		TO STA.		
FED. ROAD DIST. NO.	ILLINOIS	FED. AID PROJECT		

CONTRACT NO: 83757

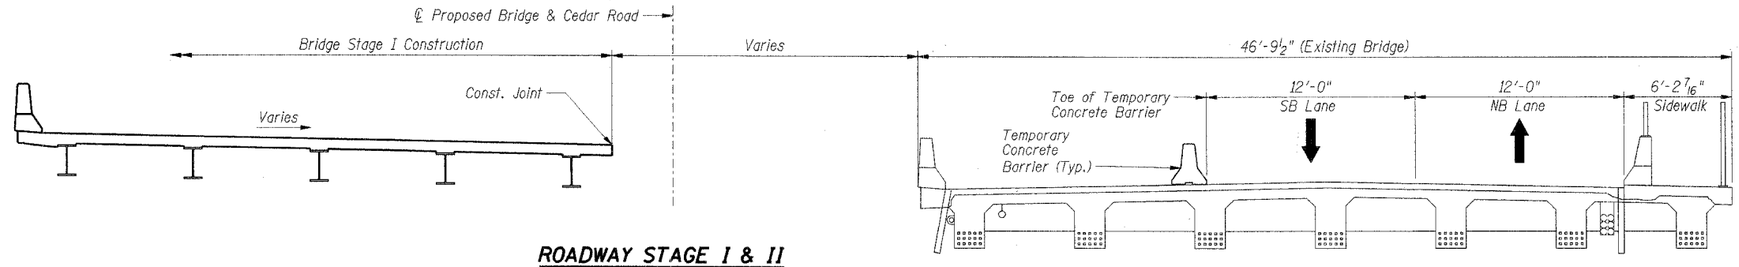

ROADWAY STAGE I & II

Looking North

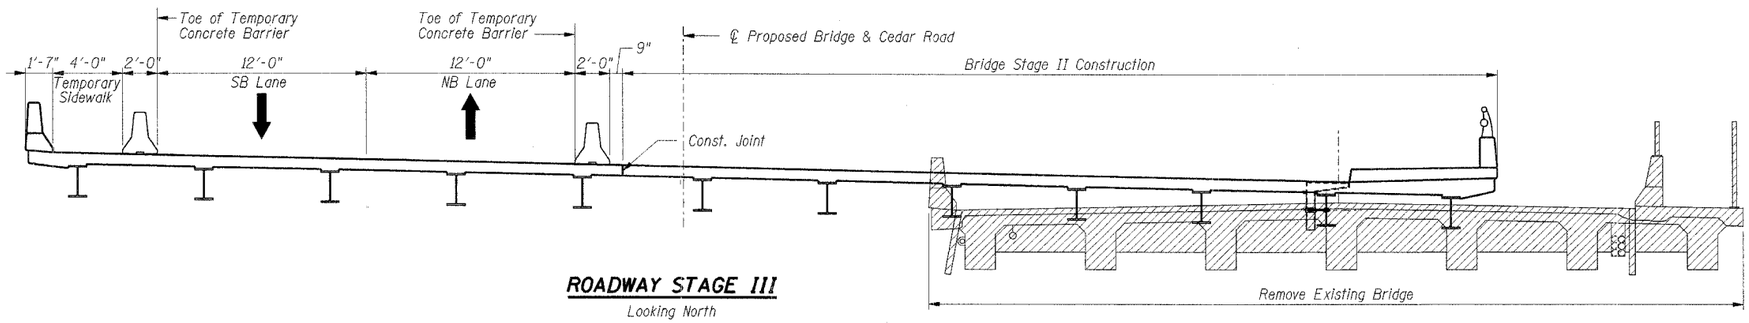

ROADWAY STAGE III

Looking North

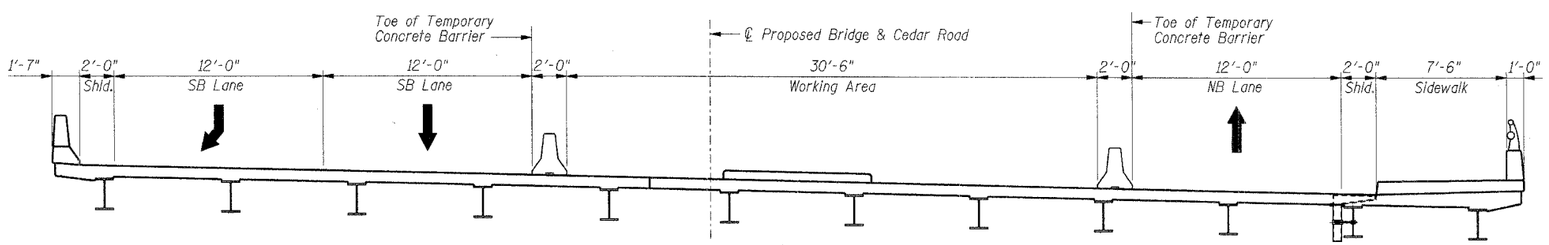

ROADWAY STAGE IV

Looking North

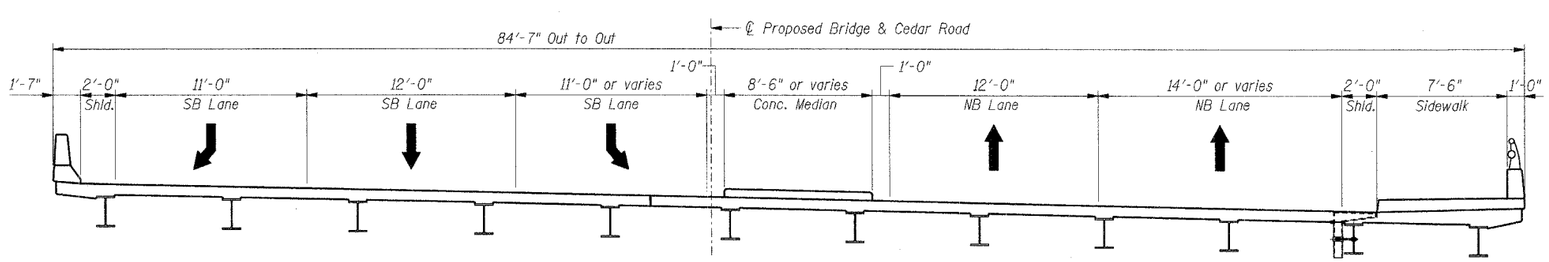

PROPOSED BRIDGE CROSS SECTION

Looking North

Notes:

1. Work this sheet with Roadway Construction Staging sheets.
2. See Sht. S-28 for Temporary Concrete Barrier details.
3. See Sht. S-29 for Cantilever Forming Brackets for Superstructures.

SHT. S-03

REVISIONS	
NAME	DATE

VILLAGE OF NEW LENOX
F.A.U. (0369) CEDAR ROAD OVER HICKORY CREEK
WILL COUNTY

BRIDGE CONSTRUCTION STAGING

SCALE: 1/4"=1'-0"
DATE: 07/01/05
DRAWN BY: FZD
CHECKED BY: KPS

TENG

TENG & ASSOCIATES, INC.
ENGINEERS/ARCHITECTS/PLANNERS
205 N. MICHIGAN AVE. CHICAGO, IL 60601
TELEPHONE: 312/616-0500

..\ALT00N44.DGN,..\RDWD0NKV.DGN,..\TT800NZ.DGN,..\SCROONT1.DGN,..\SCROONT2.DGN,..\PVMDON$.DGN,..\DKPOOBLDGN,..\GPEOONSC.DGN,..\ABT00NTK.DGN
7-15-2005,16:08:06 S:\DOCUMENT\023280\STRUCT\DGN\C050OP45.DGN ROSSPF