F.A.U. ROUTE	SECTION	COUNTY	TOTAL SHEETS	SHEET NO.
2771	02-00136-00-RS	COOK	27	12
FHWA REGION NO.	ILLINOIS	PROJECT		

CONTRACT: 83842

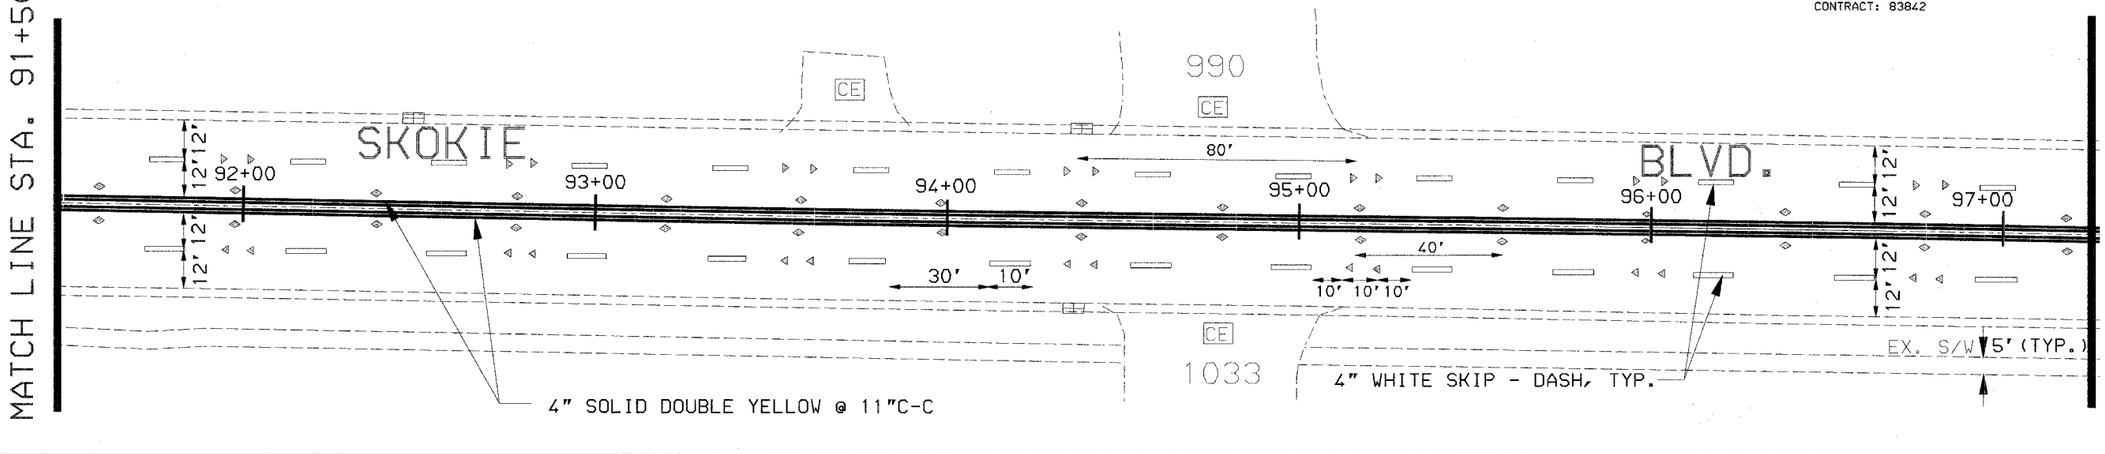

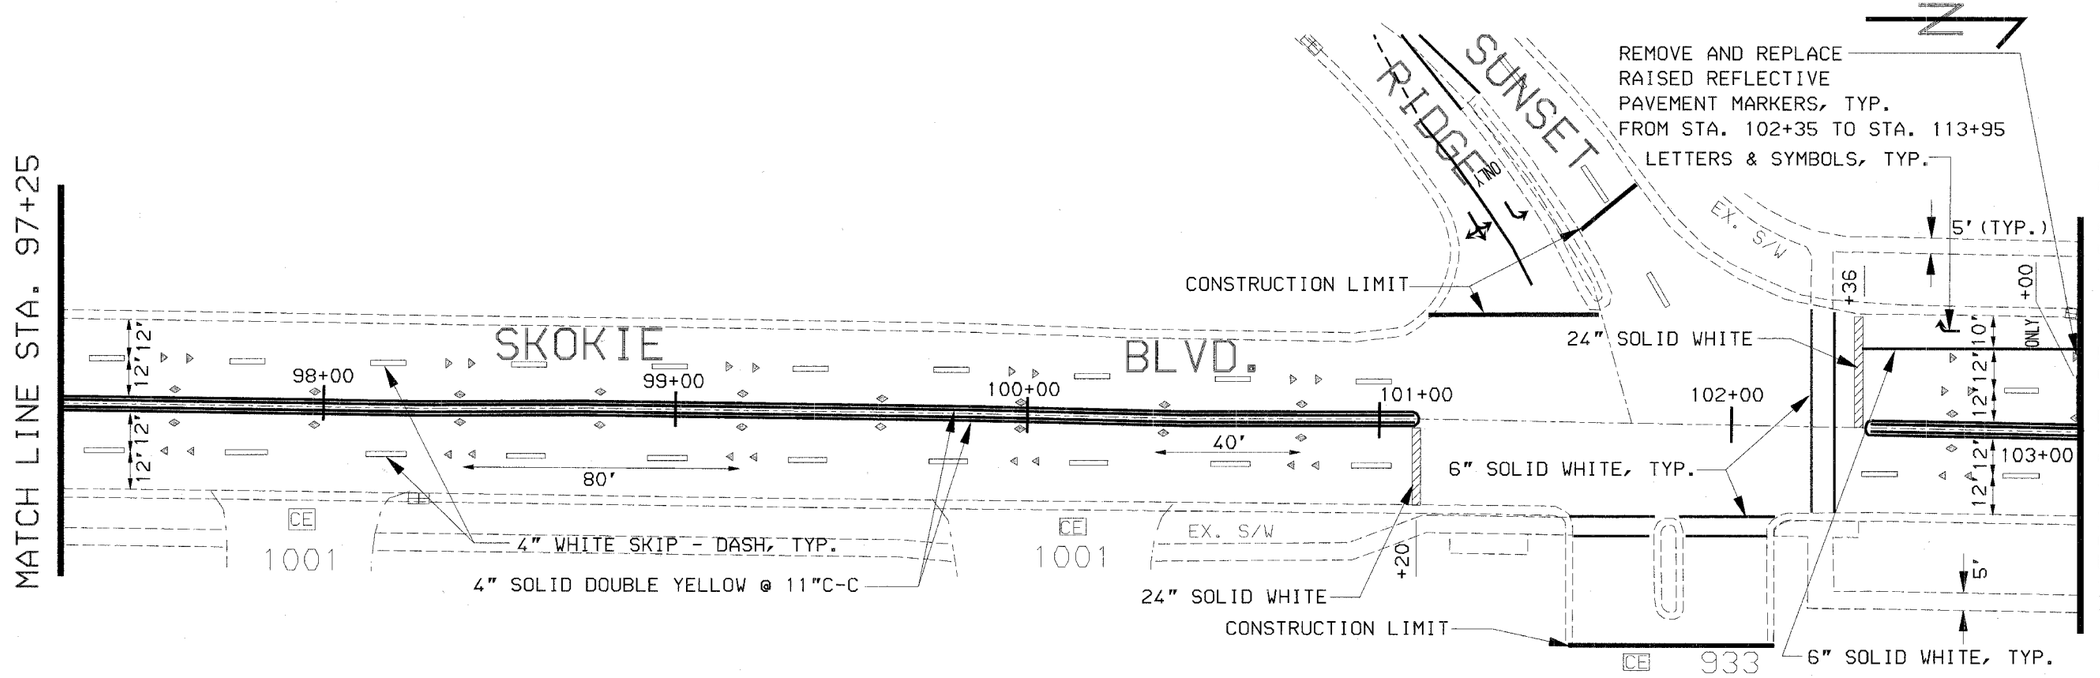

VILLAGE OF NORTHBROOK

SKOKIE BOULVARD RESURFACING
EXISTING AND PROPOSED PAVEMENT MARKINGS
STA. 91+50 TO STA. 103+00

DESIGN: JWH
DRAWN: JWH
CHECKED: CRT

DATE: 1/19/06
SCALE: 20'
FILE NO.: