CONTRACT NO. 85390

F.A. RTE.	SECTION	COUNTY	TOTAL SHEETS	SHEET NO.
303	03-00520-00-WR	WINNEBAGO	254	51
STA. 200+00		TO STA. 206+00		
FED. ROAD DIST. NO.	ILLINOIS	FED. AID PROJECT		

PLAN
SURVEYED
PLOTTED
ALIGNMENT CHECKED
R.O.W. CHECKED
MASTER FILE NAME
NOTE BOOK
NO.
BY
DATE

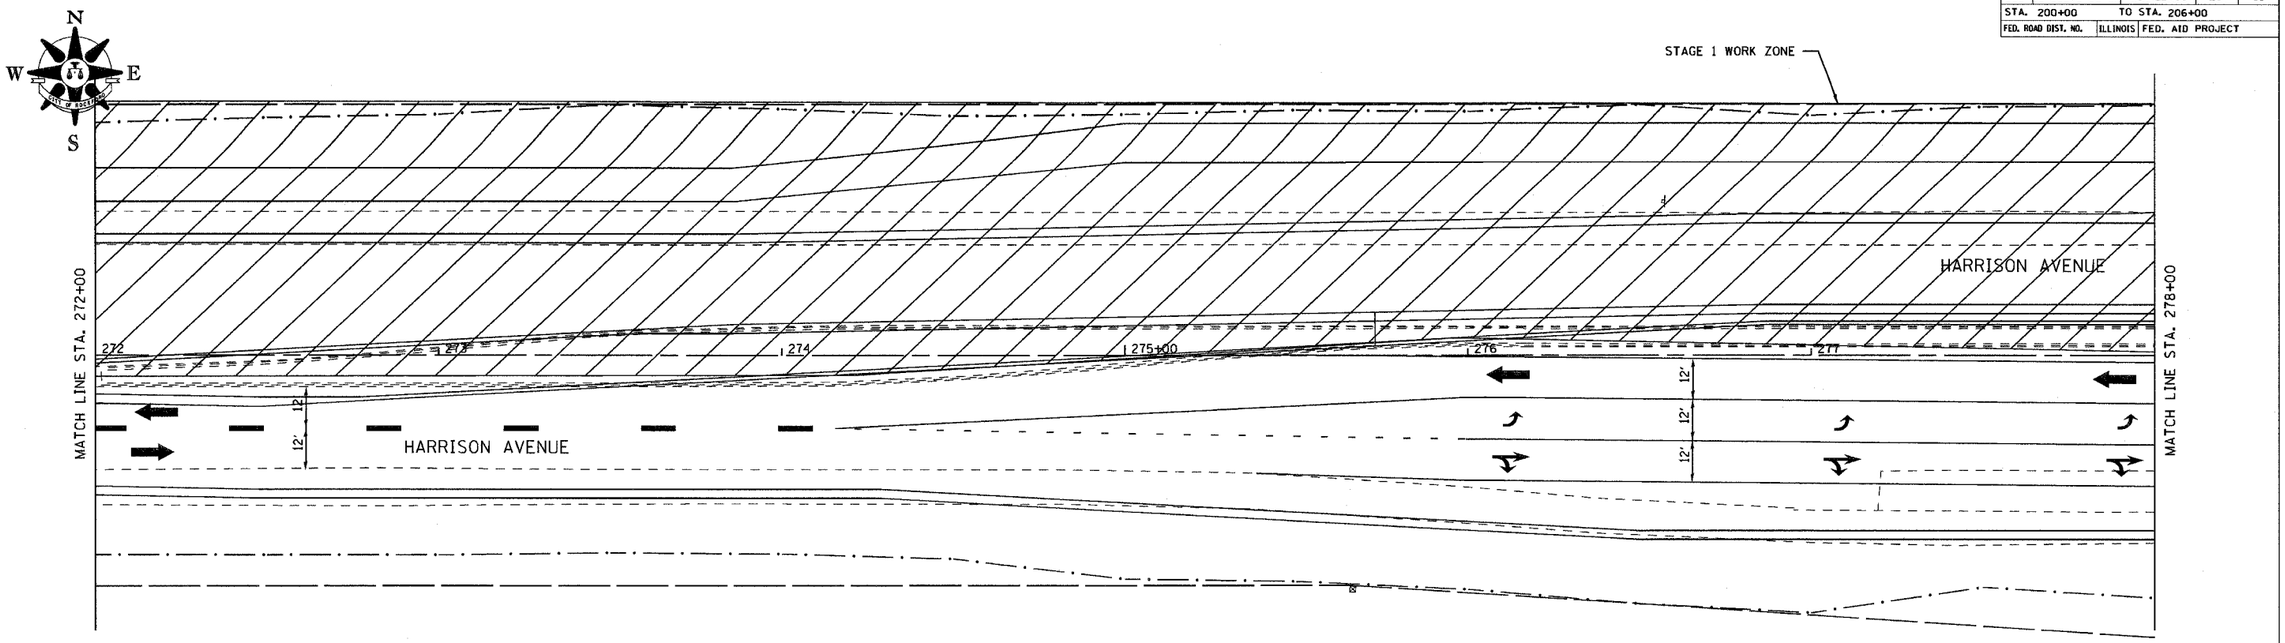

PROFILE
SURVEYED
PLOTTED
ALIGNMENT CHECKED
R.O.W. NOTED
STRUCTURE NOTATIONS CHKD
NOTE BOOK
NO.
BY
DATE

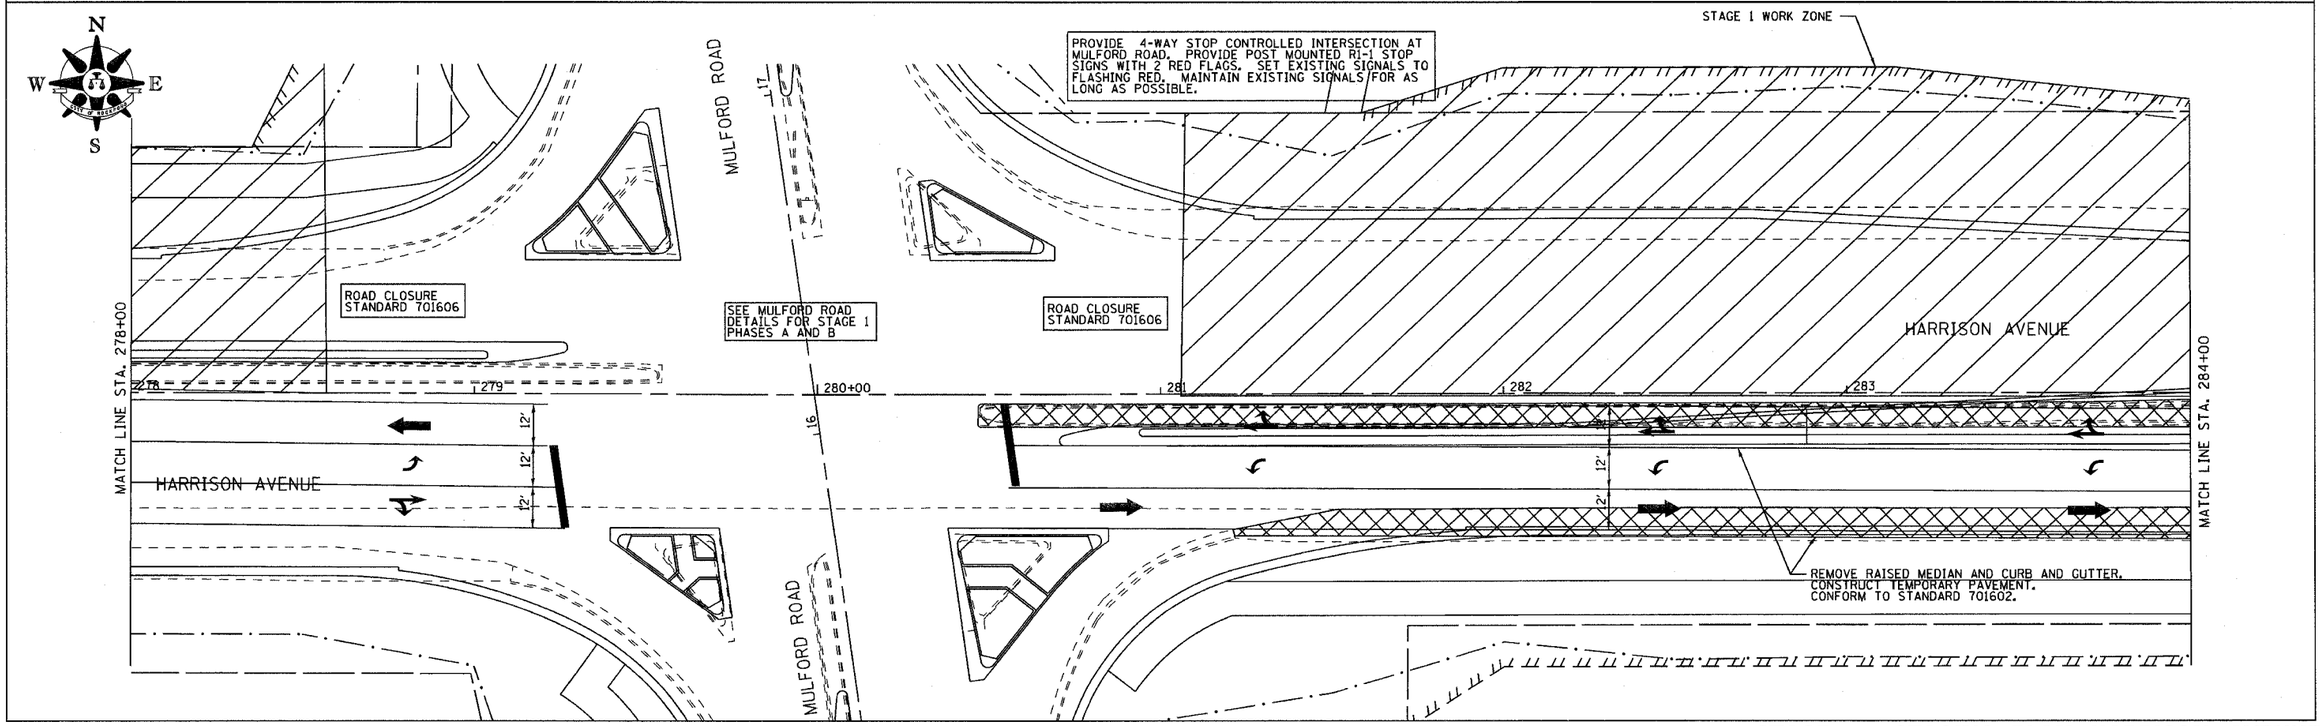

STAGE 1 – STAGING PLAN HARRISON AVENUE